DISCLAIMER

THIS MAP WAS PREPARED FOR LOCAL PROPERTY ASSESSMENT PURPOSES ONLY AND THE PARCELS SHOWN HEREON MAY NOT COMPLY WITH STATE AND LOCAL SUBDIVISION ORDINANCES, AND NO LIABILITY IS ASSUMED FOR THE USE OF THE INFORMATION SHOWN HEREON.

E 1/2 SECTION 5, T.20S., R.25E., M.D.B. & M.

Tax Area Code 184–03
145–003

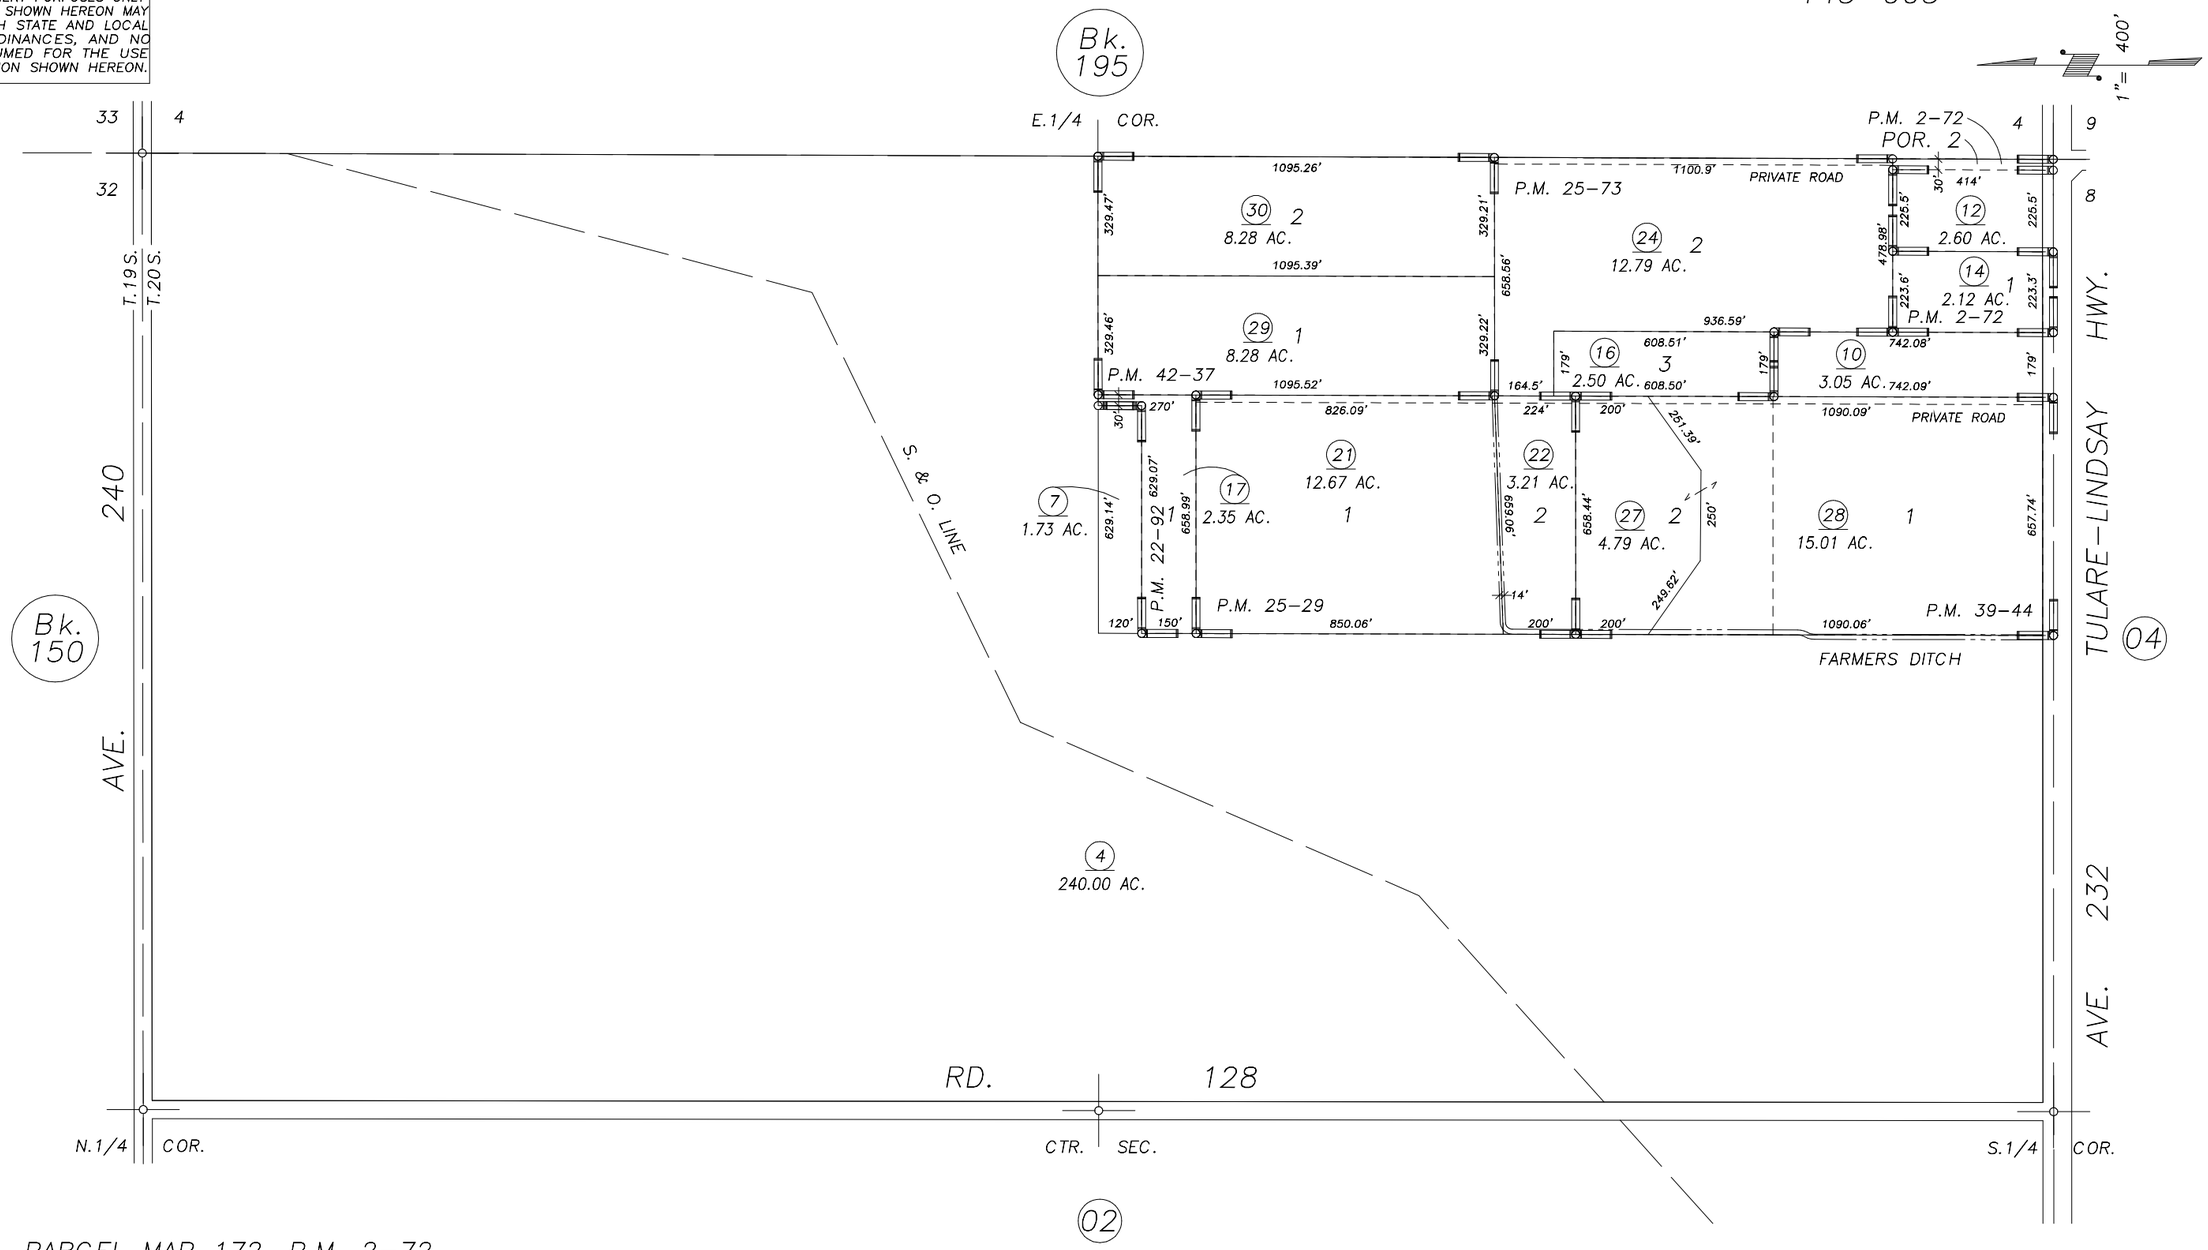

P.M. 42–37	12–22–94	KPT
REVISION	DATE	BY

PARCEL MAP 172, P.M. 2–72
PARCEL MAP 2191, P.M. 22–92
PARCEL MAP 2428, P.M. 25–29
PARCEL MAP 2472, P.M. 25–73
PARCEL MAP 3841, P.M. 39–44
PARCEL MAP 4133, P.M. 42–37

NOTE: Assessor's Block Numbers Shown in Ellipses
Assessor's Parcel Numbers Shown in Circles

ASSESSOR'S MAPS BK. 184 , PG. 03 .
COUNTY OF TULARE, CALIF.

95/96