N1/2 SEC.17, T.20S., R.25E., M.D.B.&M.

Tax Area Codes 184–08
145–003

DISCLAIMER

THIS MAP WAS PREPARED FOR LOCAL PROPERTY ASSESSMENT PURPOSES ONLY AND THE PARCELS SHOWN HEREON MAY NOT COMPLY WITH STATE AND LOCAL SUBDIVISION ORDINANCES, AND NO LIABILITY IS ASSUMED FOR THE USE OF THE INFORMATION SHOWN HEREON.

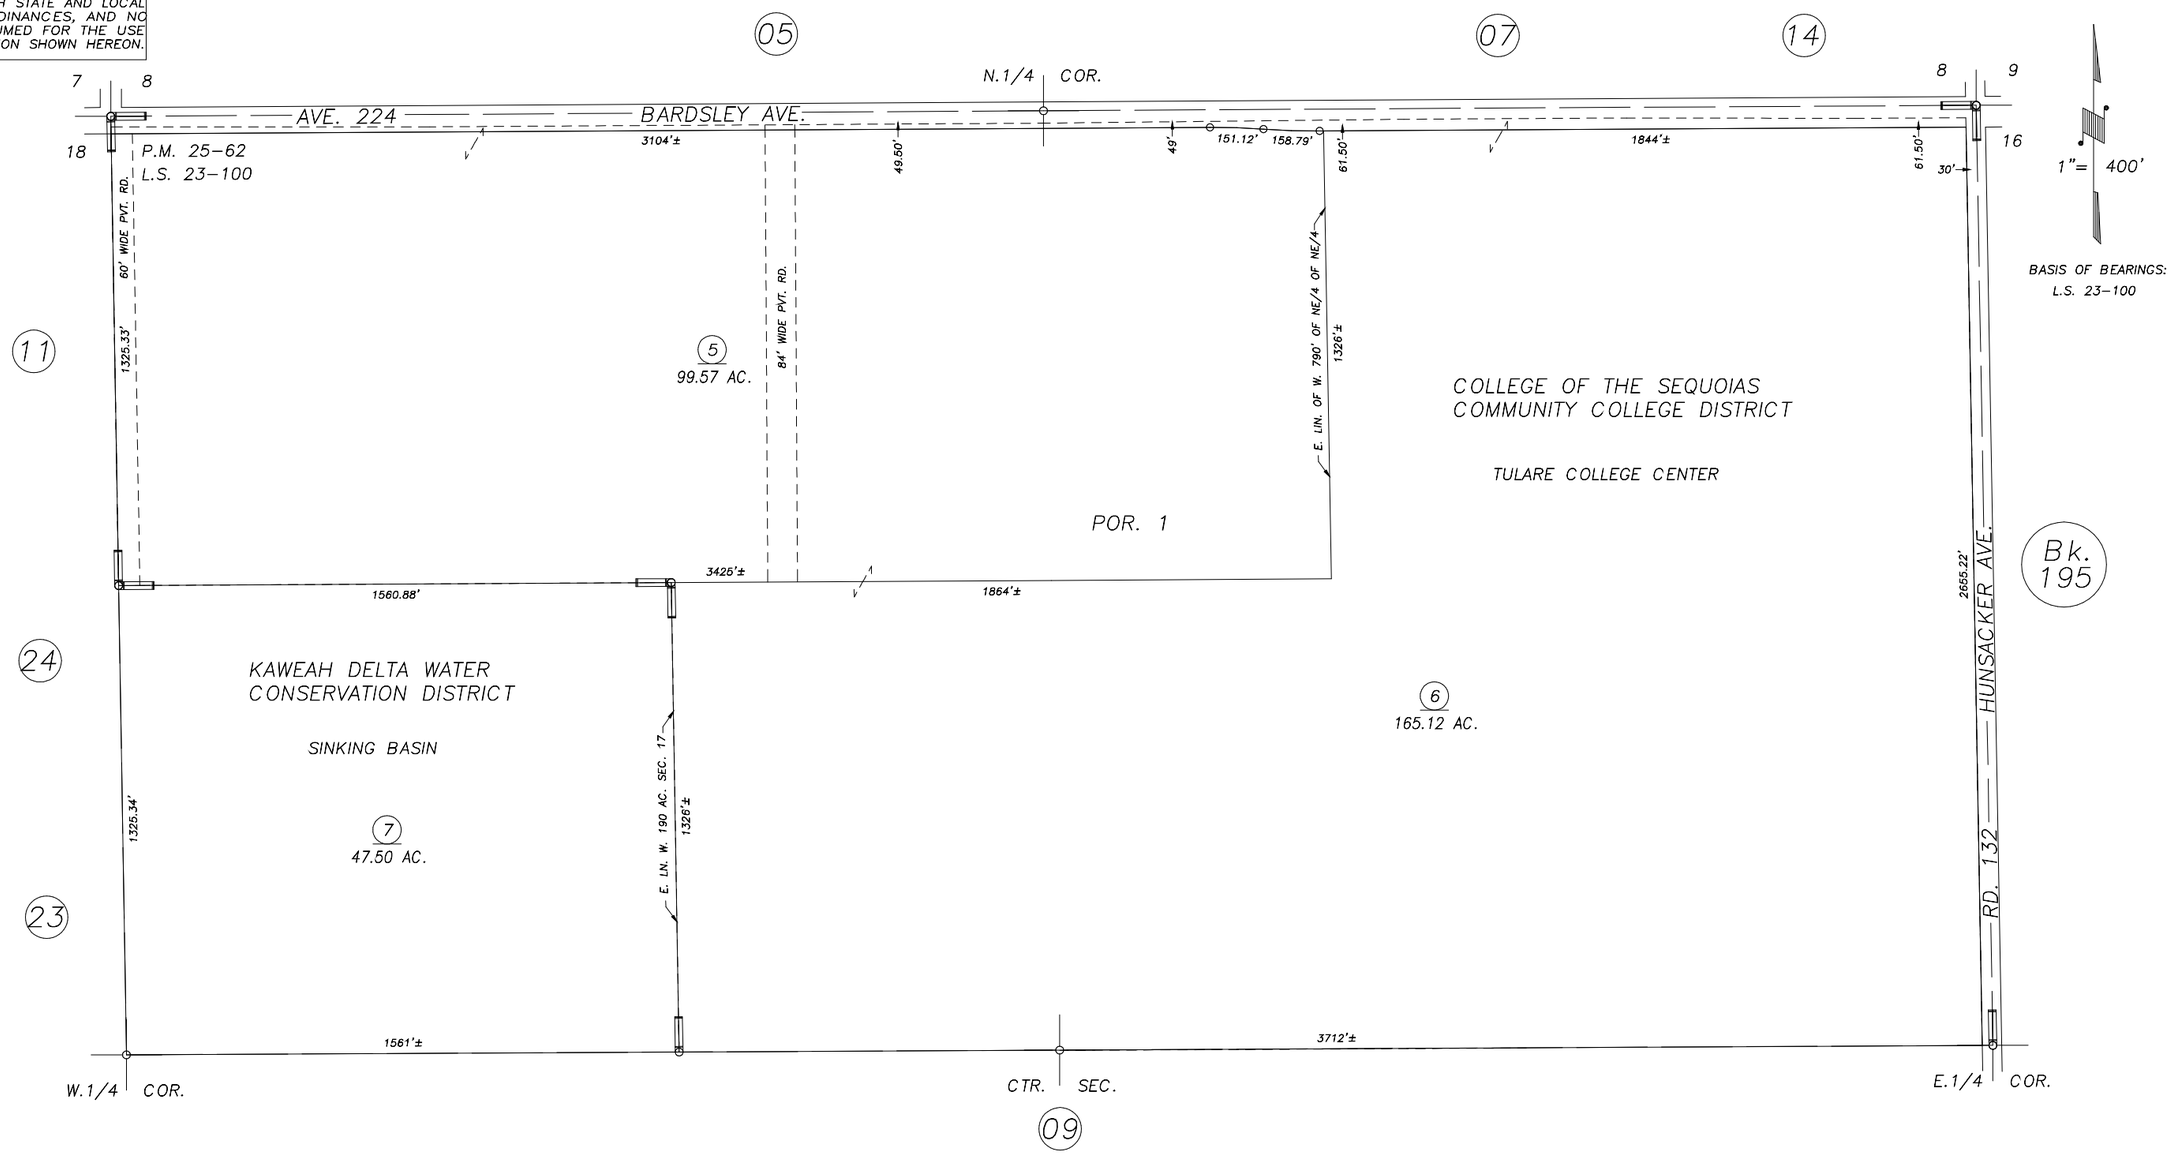

POR. PARCEL MAP NO. 2461, P.M. 25–62
POR. RECORD OF SURVEY, L.S. 23–100

VICINITY OF TULARE
ASSESSOR'S MAPS BK.184 , PG.08
COUNTY OF TULARE, CALIFORNIA, U.S.A.

NOTE: Assessor's Parcel Numbers Shown in Circles (1)
Assessor's Block Numbers Shown in Elipses (123)

REVISION	DATE	TECH
2009–0078871	02/07/2013	RLW