S1/2 SEC.18, T.20S., R.25E., M.D.B.&M.

Tax Area Codes 184–10
149–001
149–003
005–028

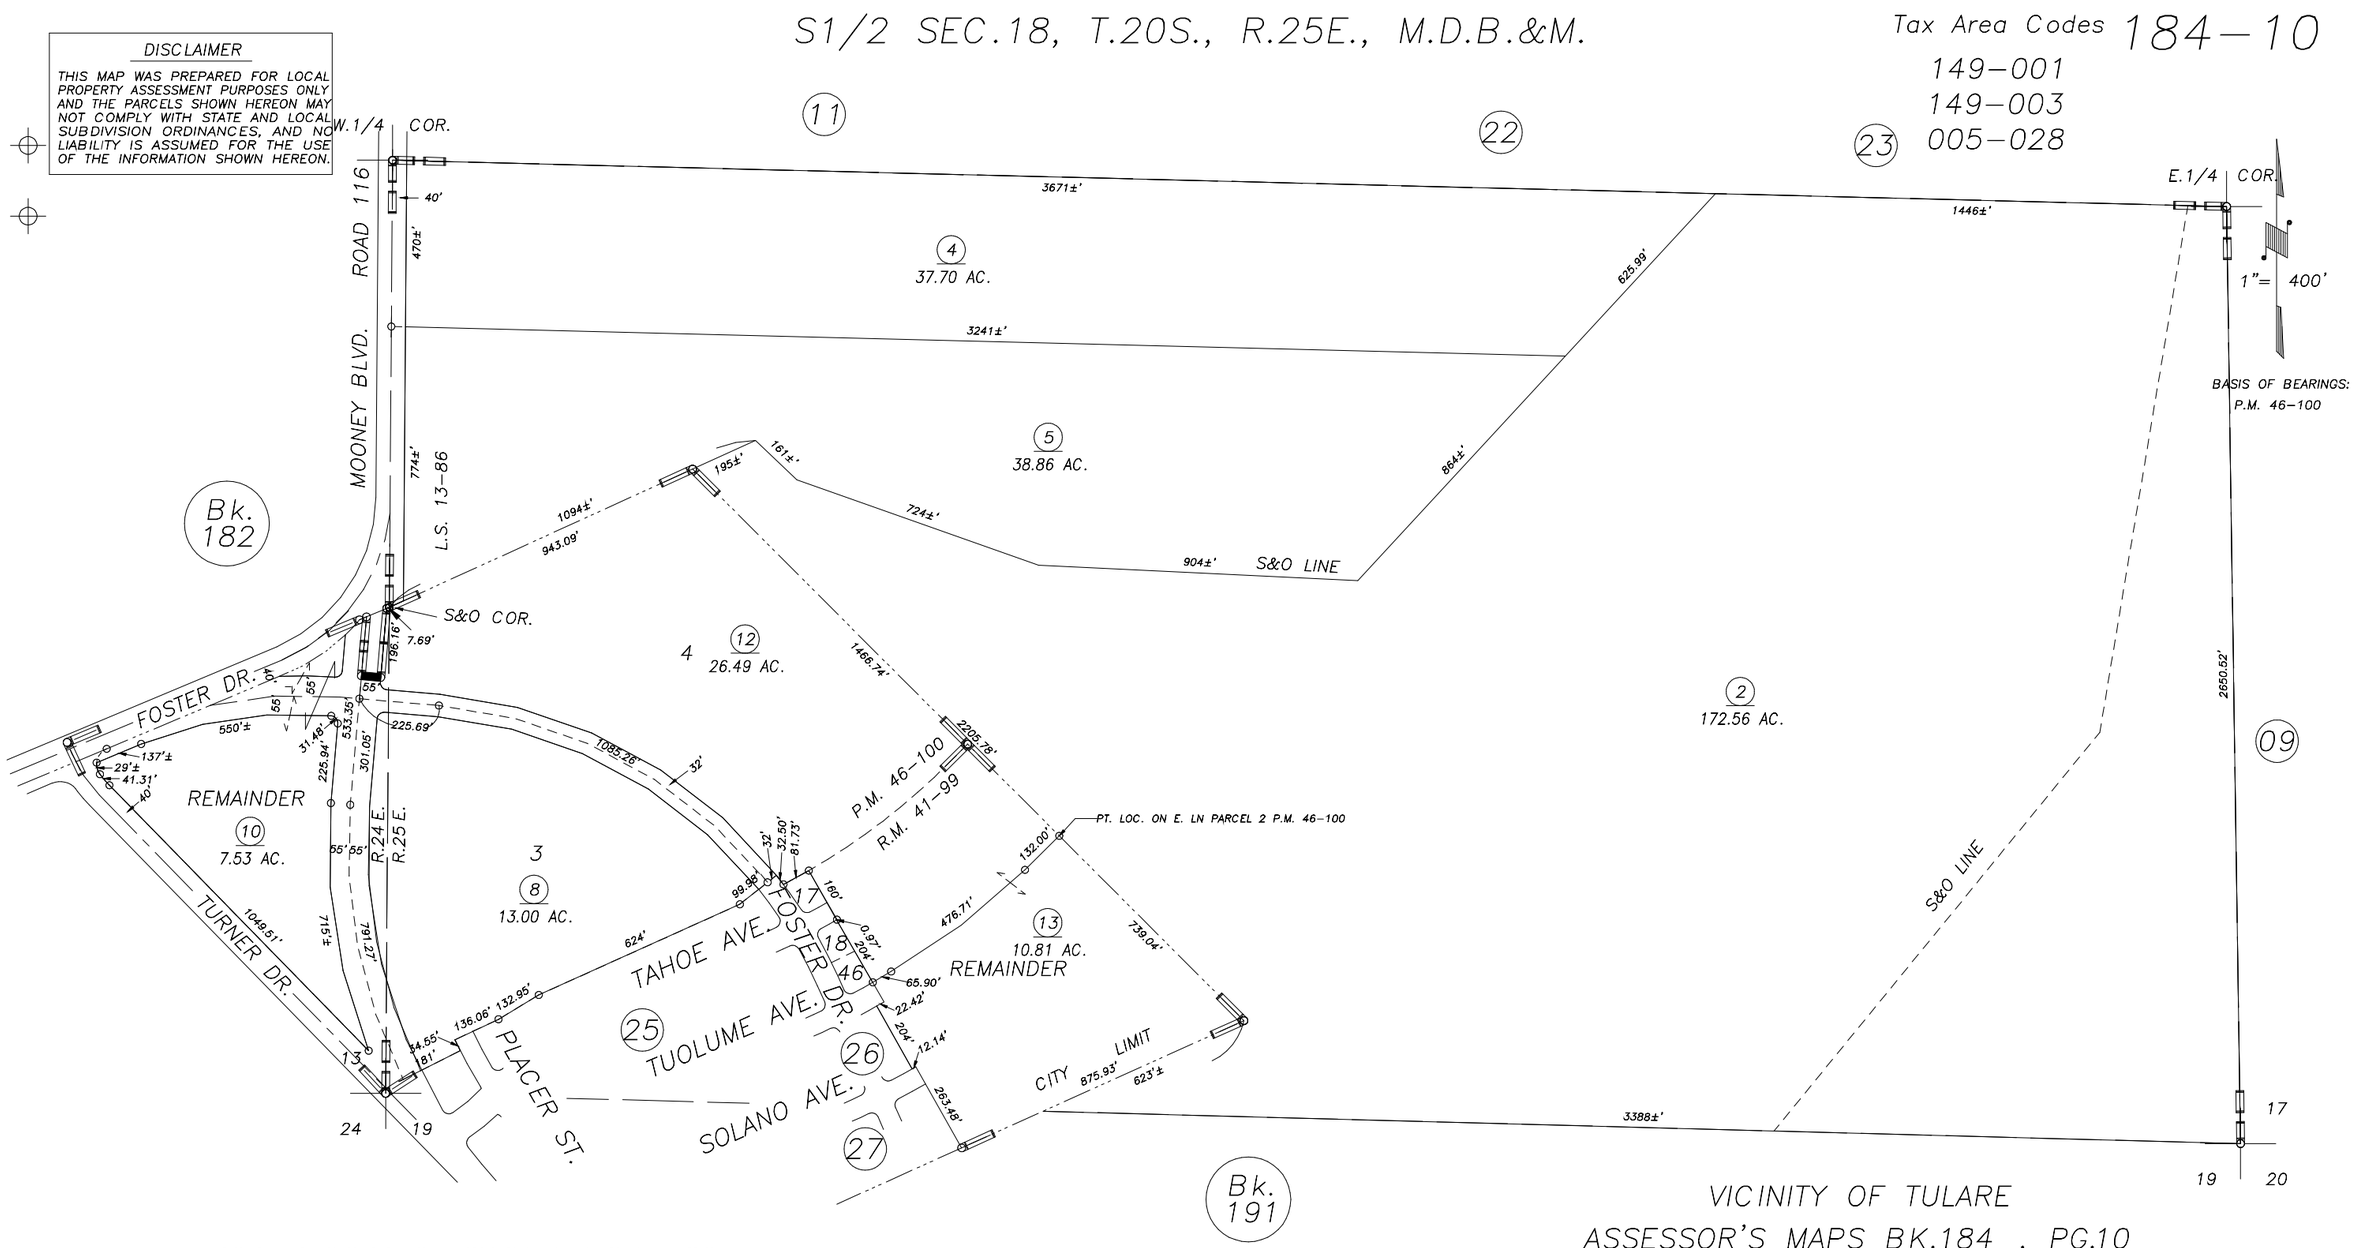

DISCLAIMER

THIS MAP WAS PREPARED FOR LOCAL PROPERTY ASSESSMENT PURPOSES ONLY AND THE PARCELS SHOWN HEREON MAY NOT COMPLY WITH STATE AND LOCAL SUBDIVISION ORDINANCES, AND NO LIABILITY IS ASSUMED FOR THE USE OF THE INFORMATION SHOWN HEREON.

POR. RECORD OF SURVEY, L.S.13–86
PARCEL MAP 4595, P.M. 46–100,
COTTONWOOD NO. 1, R.M. 41–99

VICINITY OF TULARE
ASSESSOR'S MAPS BK.184 , PG.10
COUNTY OF TULARE, CALIFORNIA, U.S.A.

NOTE: Assessor's Parcel Numbers Shown in Circles (1)
Assessor's Block Numbers Shown in Ellipses (123)

APN 10 ACREAGE	07/13/2016	KMS
REVISION	DATE	TECH