S1/2 OF SW1/4 OF NE1/4 SEC.18, T.20S., R.25E., M.D.B.&M.

Tax Area Codes 184–22
005–088
005–089

DISCLAIMER

THIS MAP WAS PREPARED FOR LOCAL PROPERTY ASSESSMENT PURPOSES ONLY AND THE PARCELS SHOWN HEREON MAY NOT COMPLY WITH STATE AND LOCAL SUBDIVISION ORDINANCES, AND NO LIABILITY IS ASSUMED FOR THE USE OF THE INFORMATION SHOWN HEREON. R & T CODE SEC. 327, 408.3, ETC

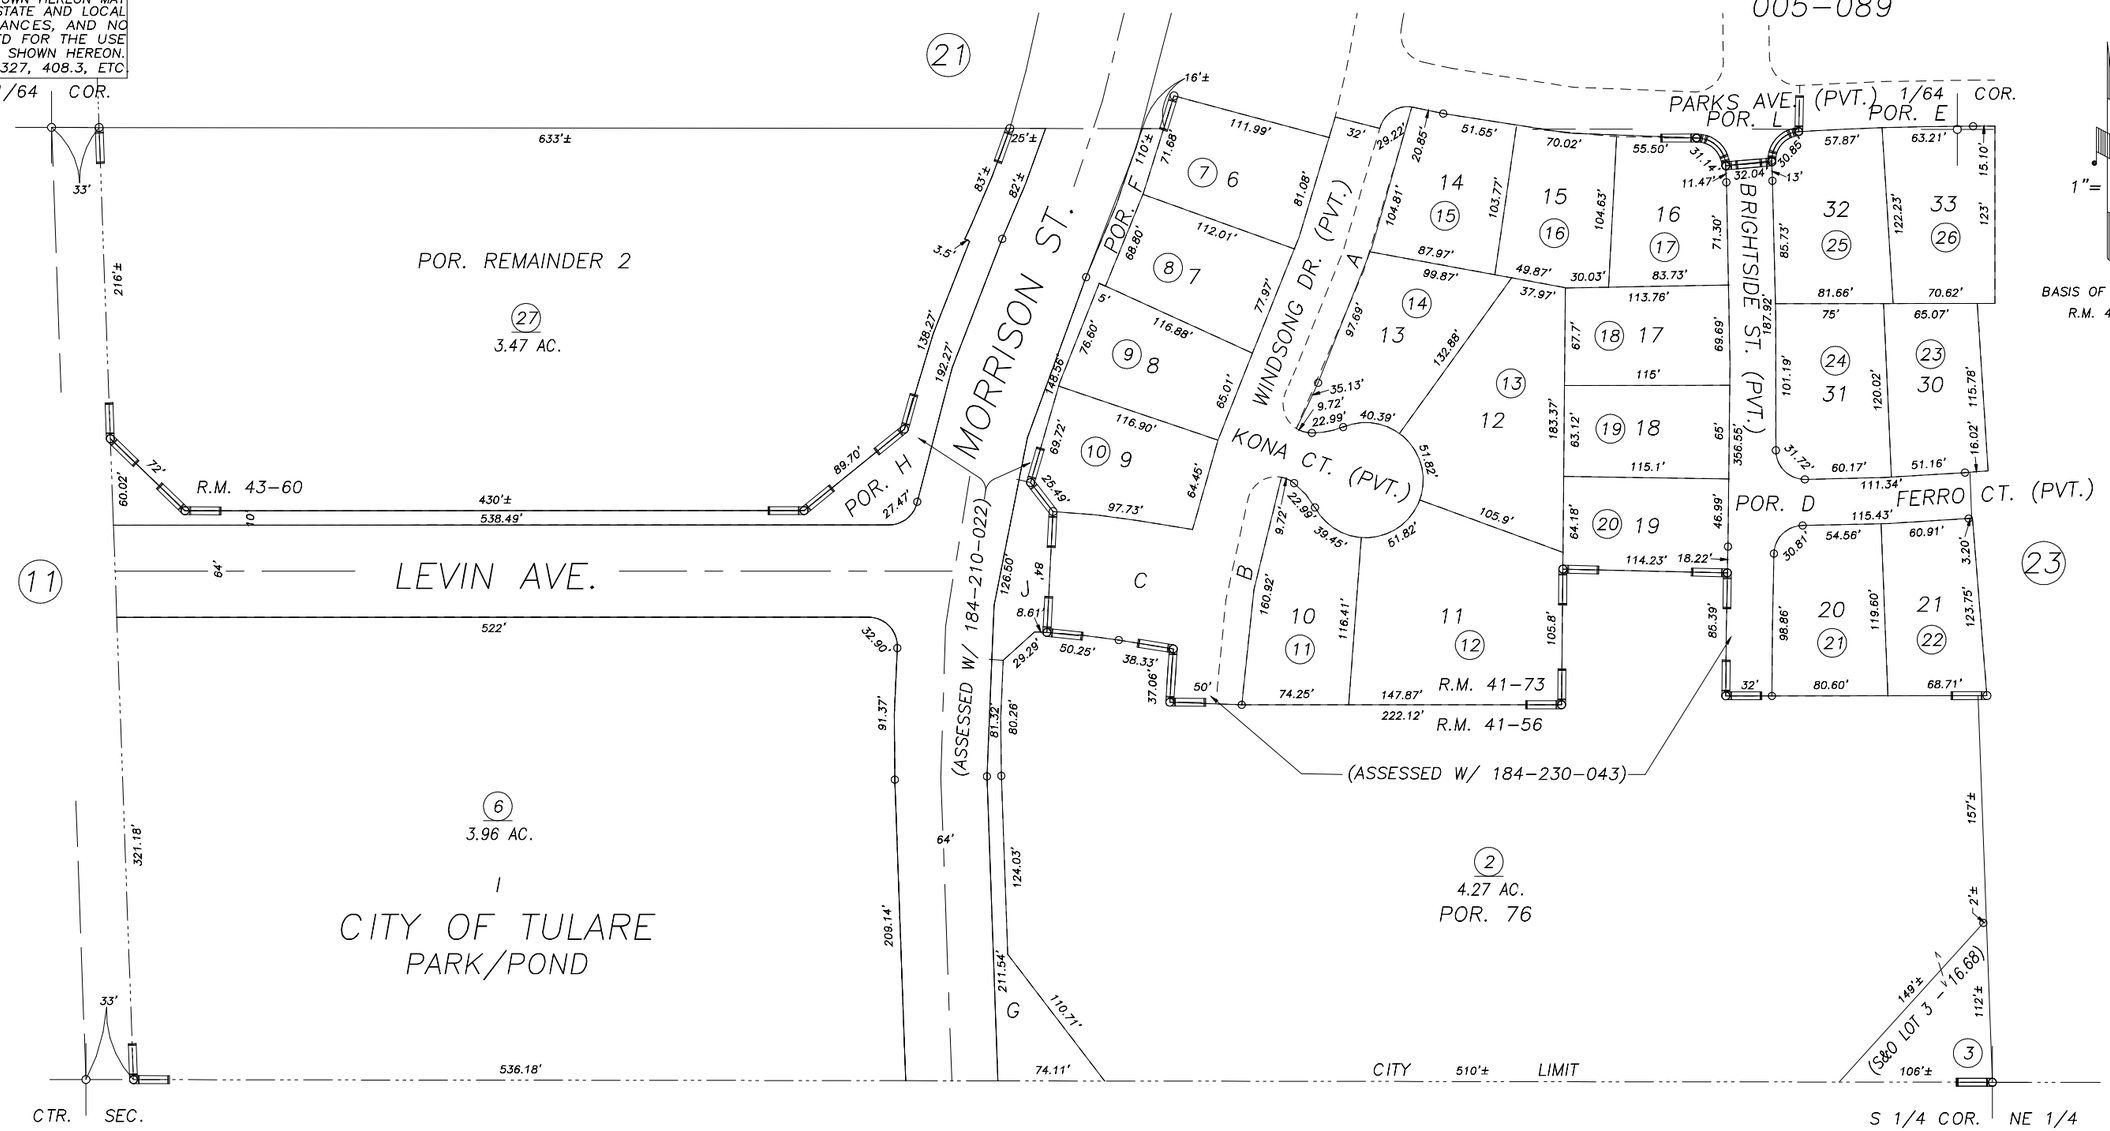

POR. RECORD OF SURVEY, L.S. 8–78 (NE 1/4, SEC.18)
POR. THE WINDMILLS NO.1, R.M. 41–56
POR. THE WINDMILLS NO.2, R.M. 41–73
POR. QUAIL CREEK NO.1, R.M. 43–60

CITY OF TULARE
ASSESSOR'S MAPS BK.184 , PG.22
COUNTY OF TULARE, CALIFORNIA, U.S.A.

NOTE: Assessor's Parcel Numbers Shown in Circles (1)
Assessor's Block Numbers Shown in Elipses (123)

REVISION	DATE	TECH
2015–0038427	07/30/2015	NFL