N1/2 OF SE1/4 OF NE1/4 SEC.18, T.20S., R.25E., M.D.B.&M.

Tax Area Codes 184–24
005–088
005–089

DISCLAIMER

THIS MAP WAS PREPARED FOR LOCAL PROPERTY ASSESSMENT PURPOSES ONLY AND THE PARCELS SHOWN HEREON MAY NOT COMPLY WITH STATE AND LOCAL SUBDIVISION ORDINANCES, AND NO LIABILITY IS ASSUMED FOR THE USE OF THE INFORMATION SHOWN HEREON.

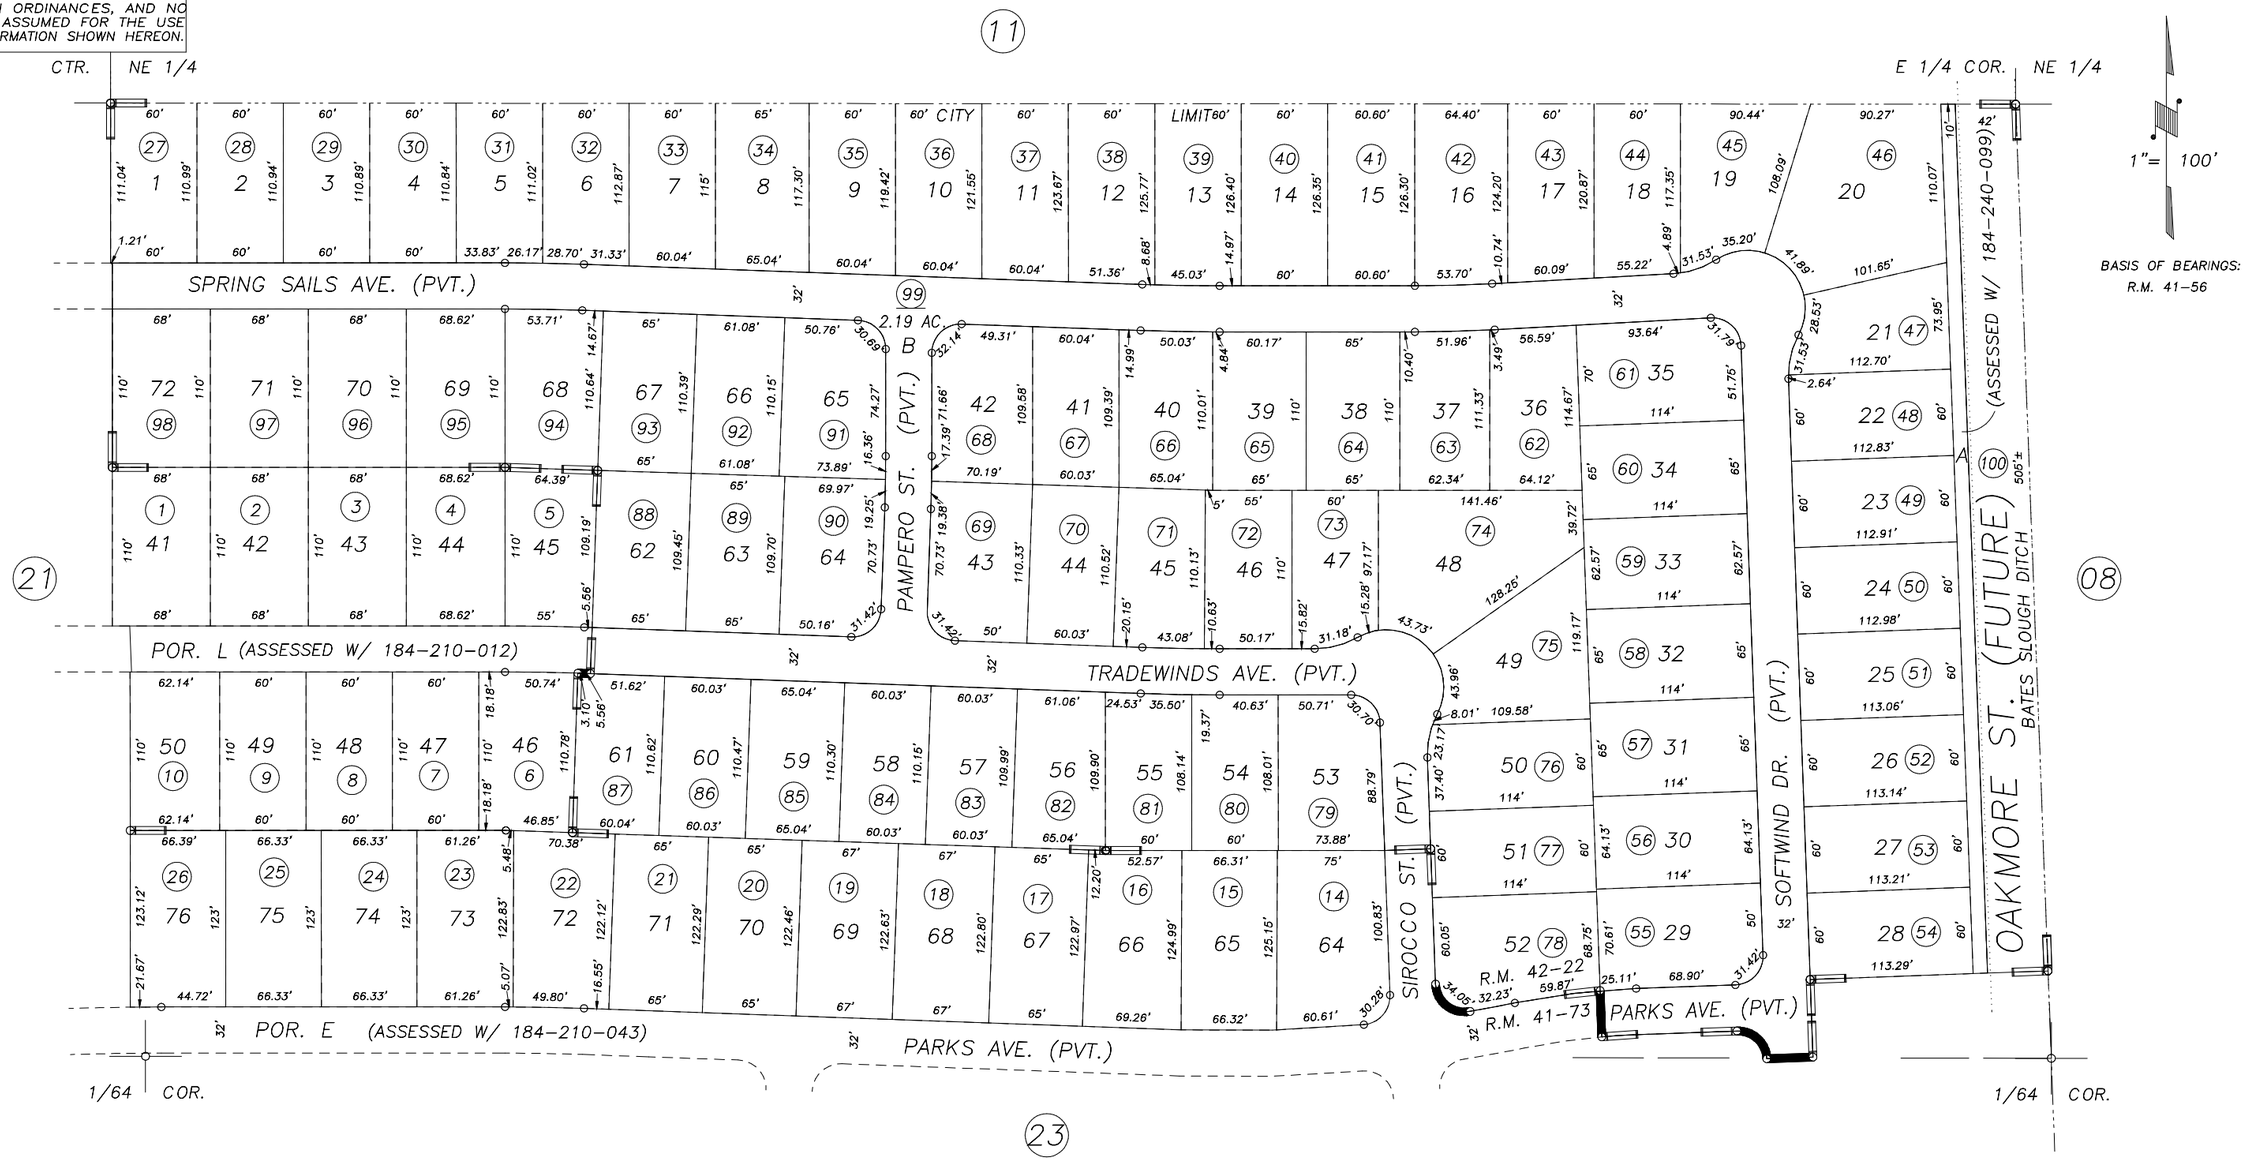

POR. RECORD OF SURVEY, 8–78 (NE 1/4, SEC.18)
POR. THE WINDMILLS NO.2, R.M. 41–73
THE WINDMILLS NO.3, R.M. 42–22

CITY OF TULARE
ASSESSOR'S MAPS BK.184 , PG.24
COUNTY OF TULARE, CALIFORNIA, U.S.A.

NOTE: Assessor's Parcel Numbers Shown in Circles (1)
Assessor's Block Numbers Shown in Elipses (123)

ADJ. PG. UPDATE	02/07/2013	RLW
REVISION	DATE	TECH