POR. S. 1/2 SEC. 24, T.20S., R.24E., M.D.B.&M.

TAX CODE AREA
5-028

191-08

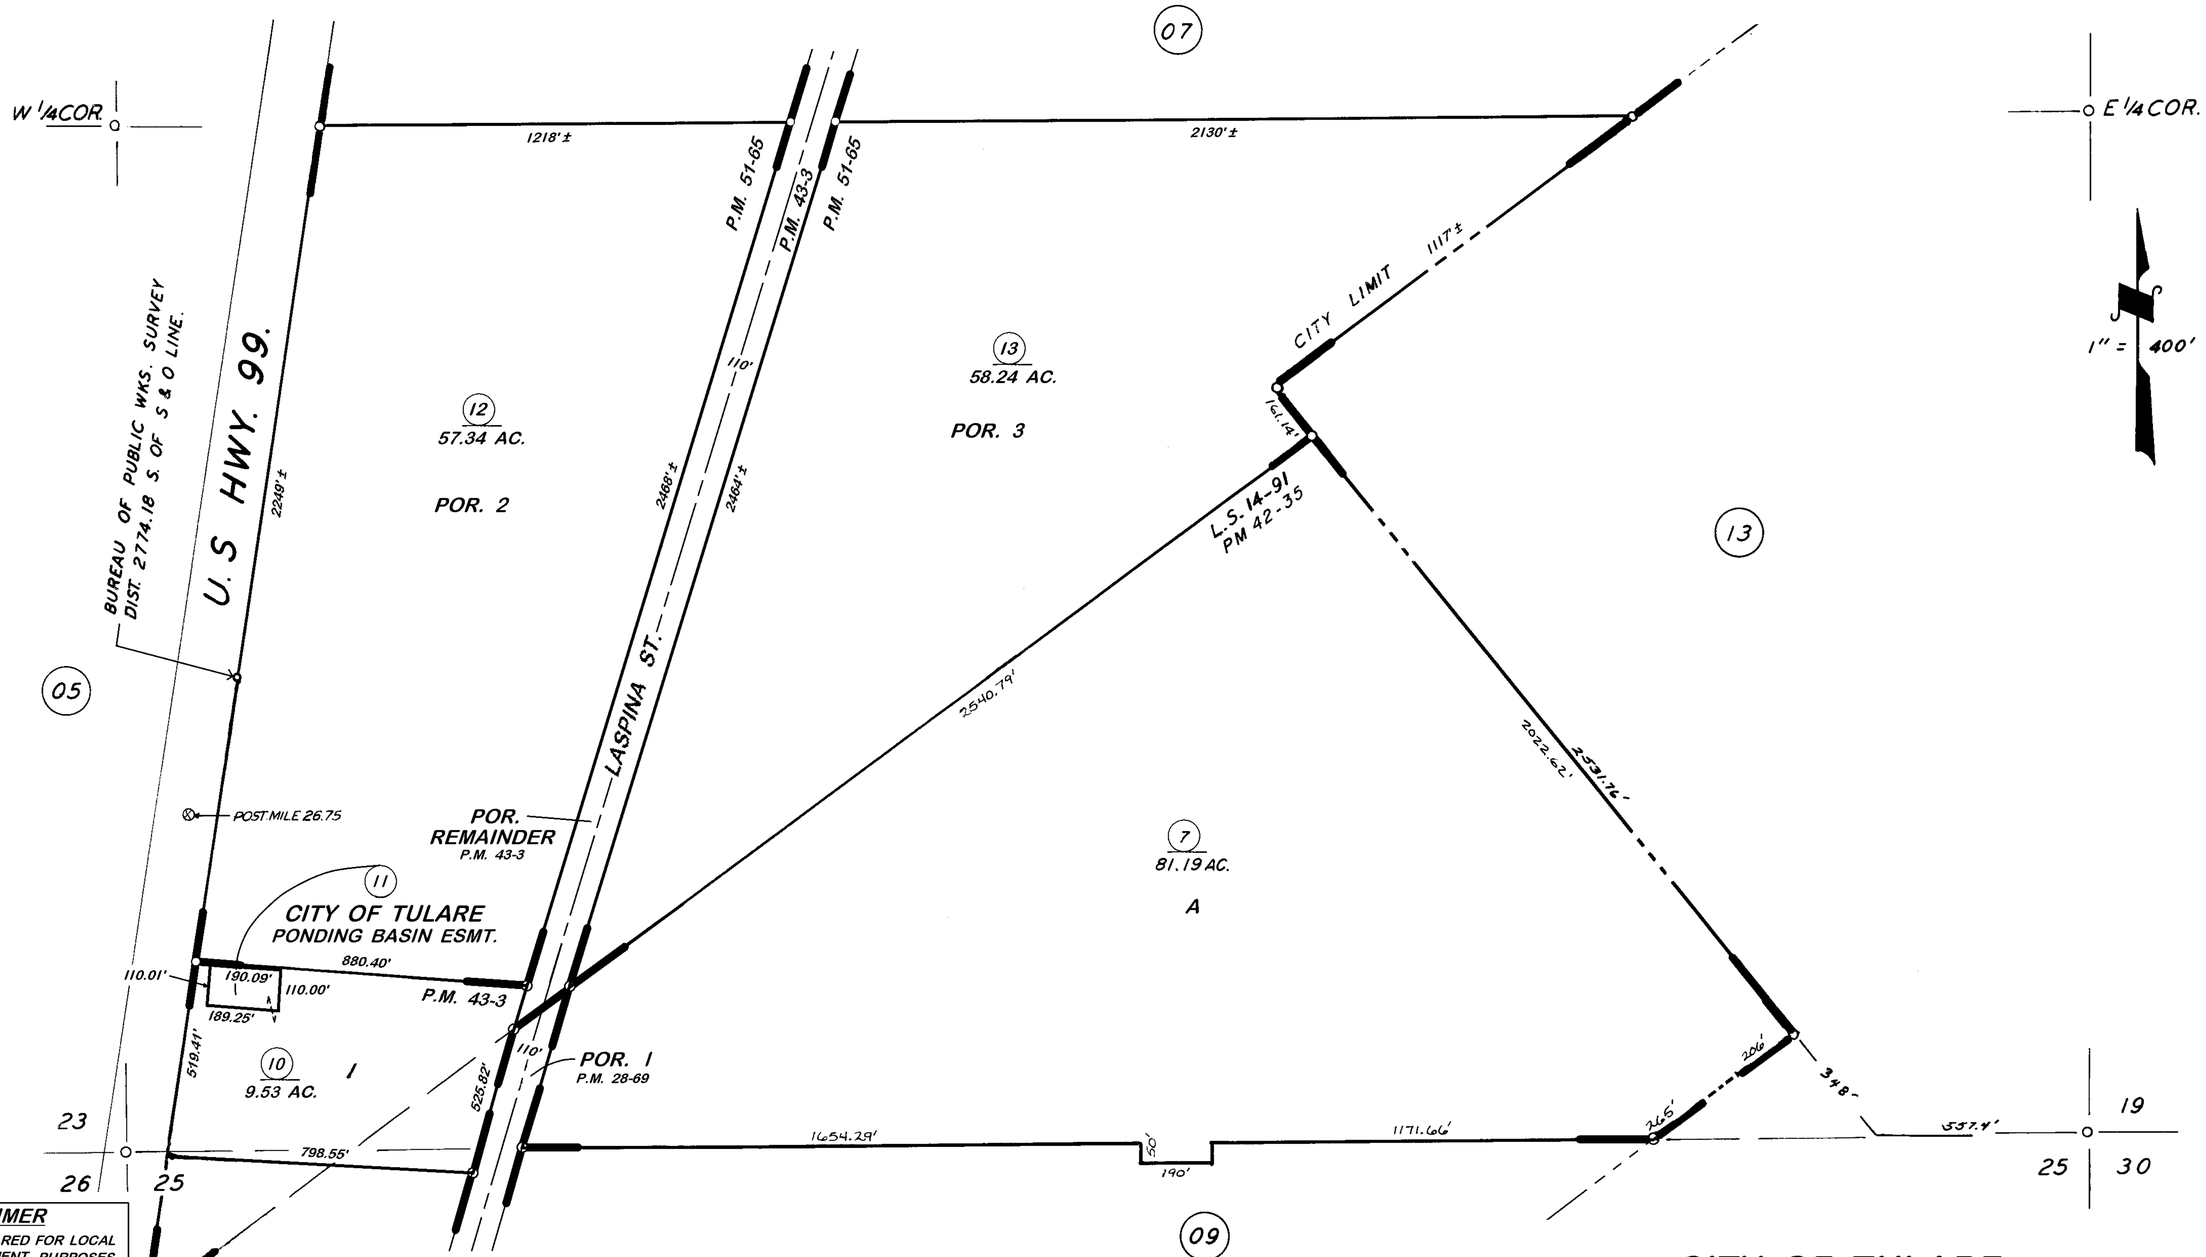

DISCLAIMER

THIS MAP WAS PREPARED FOR LOCAL PROPERTY ASSESSMENT PURPOSES ONLY. THE PARCELS SHOWN HEREON MAY NOT COMPLY WITH STATE AND LOCAL SUBDIVISION ORDINANCES. NO LIABILITY IS ASSUMED FOR THE USE OF THE INFORMATION HEREON.

REVISED: 10/15/2012
REASON: 2012-0028580
CAD TECH: CMB

POR. RECORD OF SURVEY L.S. 14-91
POR. PARCEL MAP 4131 PM42 -35
POR. PARCEL MAP 4199, P.M. 43-3
POR. PARCEL MAP NO. 5059, P.M. 51-65
POR. PARCEL MAP NO. 2768, P.M. 28-69

CITY OF TULARE

ASSESSOR'S MAPS BK. 191, PG. 08.
COUNTY OF TULARE, CALIF.

NOTE — ASSESSOR'S BLOCK NUMBERS SHOWN IN ELLIPSES
ASSESSOR'S PARCEL NUMBERS SHOWN IN CIRCLES