DISCLAIMER

THIS MAP WAS PREPARED FOR LOCAL PROPERTY ASSESSMENT PURPOSES ONLY. THE PARCELS SHOWN HEREON MAY NOT COMPLY WITH STATE AND LOCAL SUBDIVISION ORDINANCES. NO LIABILITY IS ASSUMED FOR THE USE OF THE INFORMATION HEREON.

REVISED: 10/15/2012
REASON: 2001-0058331
CAD TECH: CMB

N1/2 SEC. 25, T. 20S., R. 24E., M.D.B.&M.

TAX CODE AREA
005-000 005-027
005-003 005-028
005-128

191-09

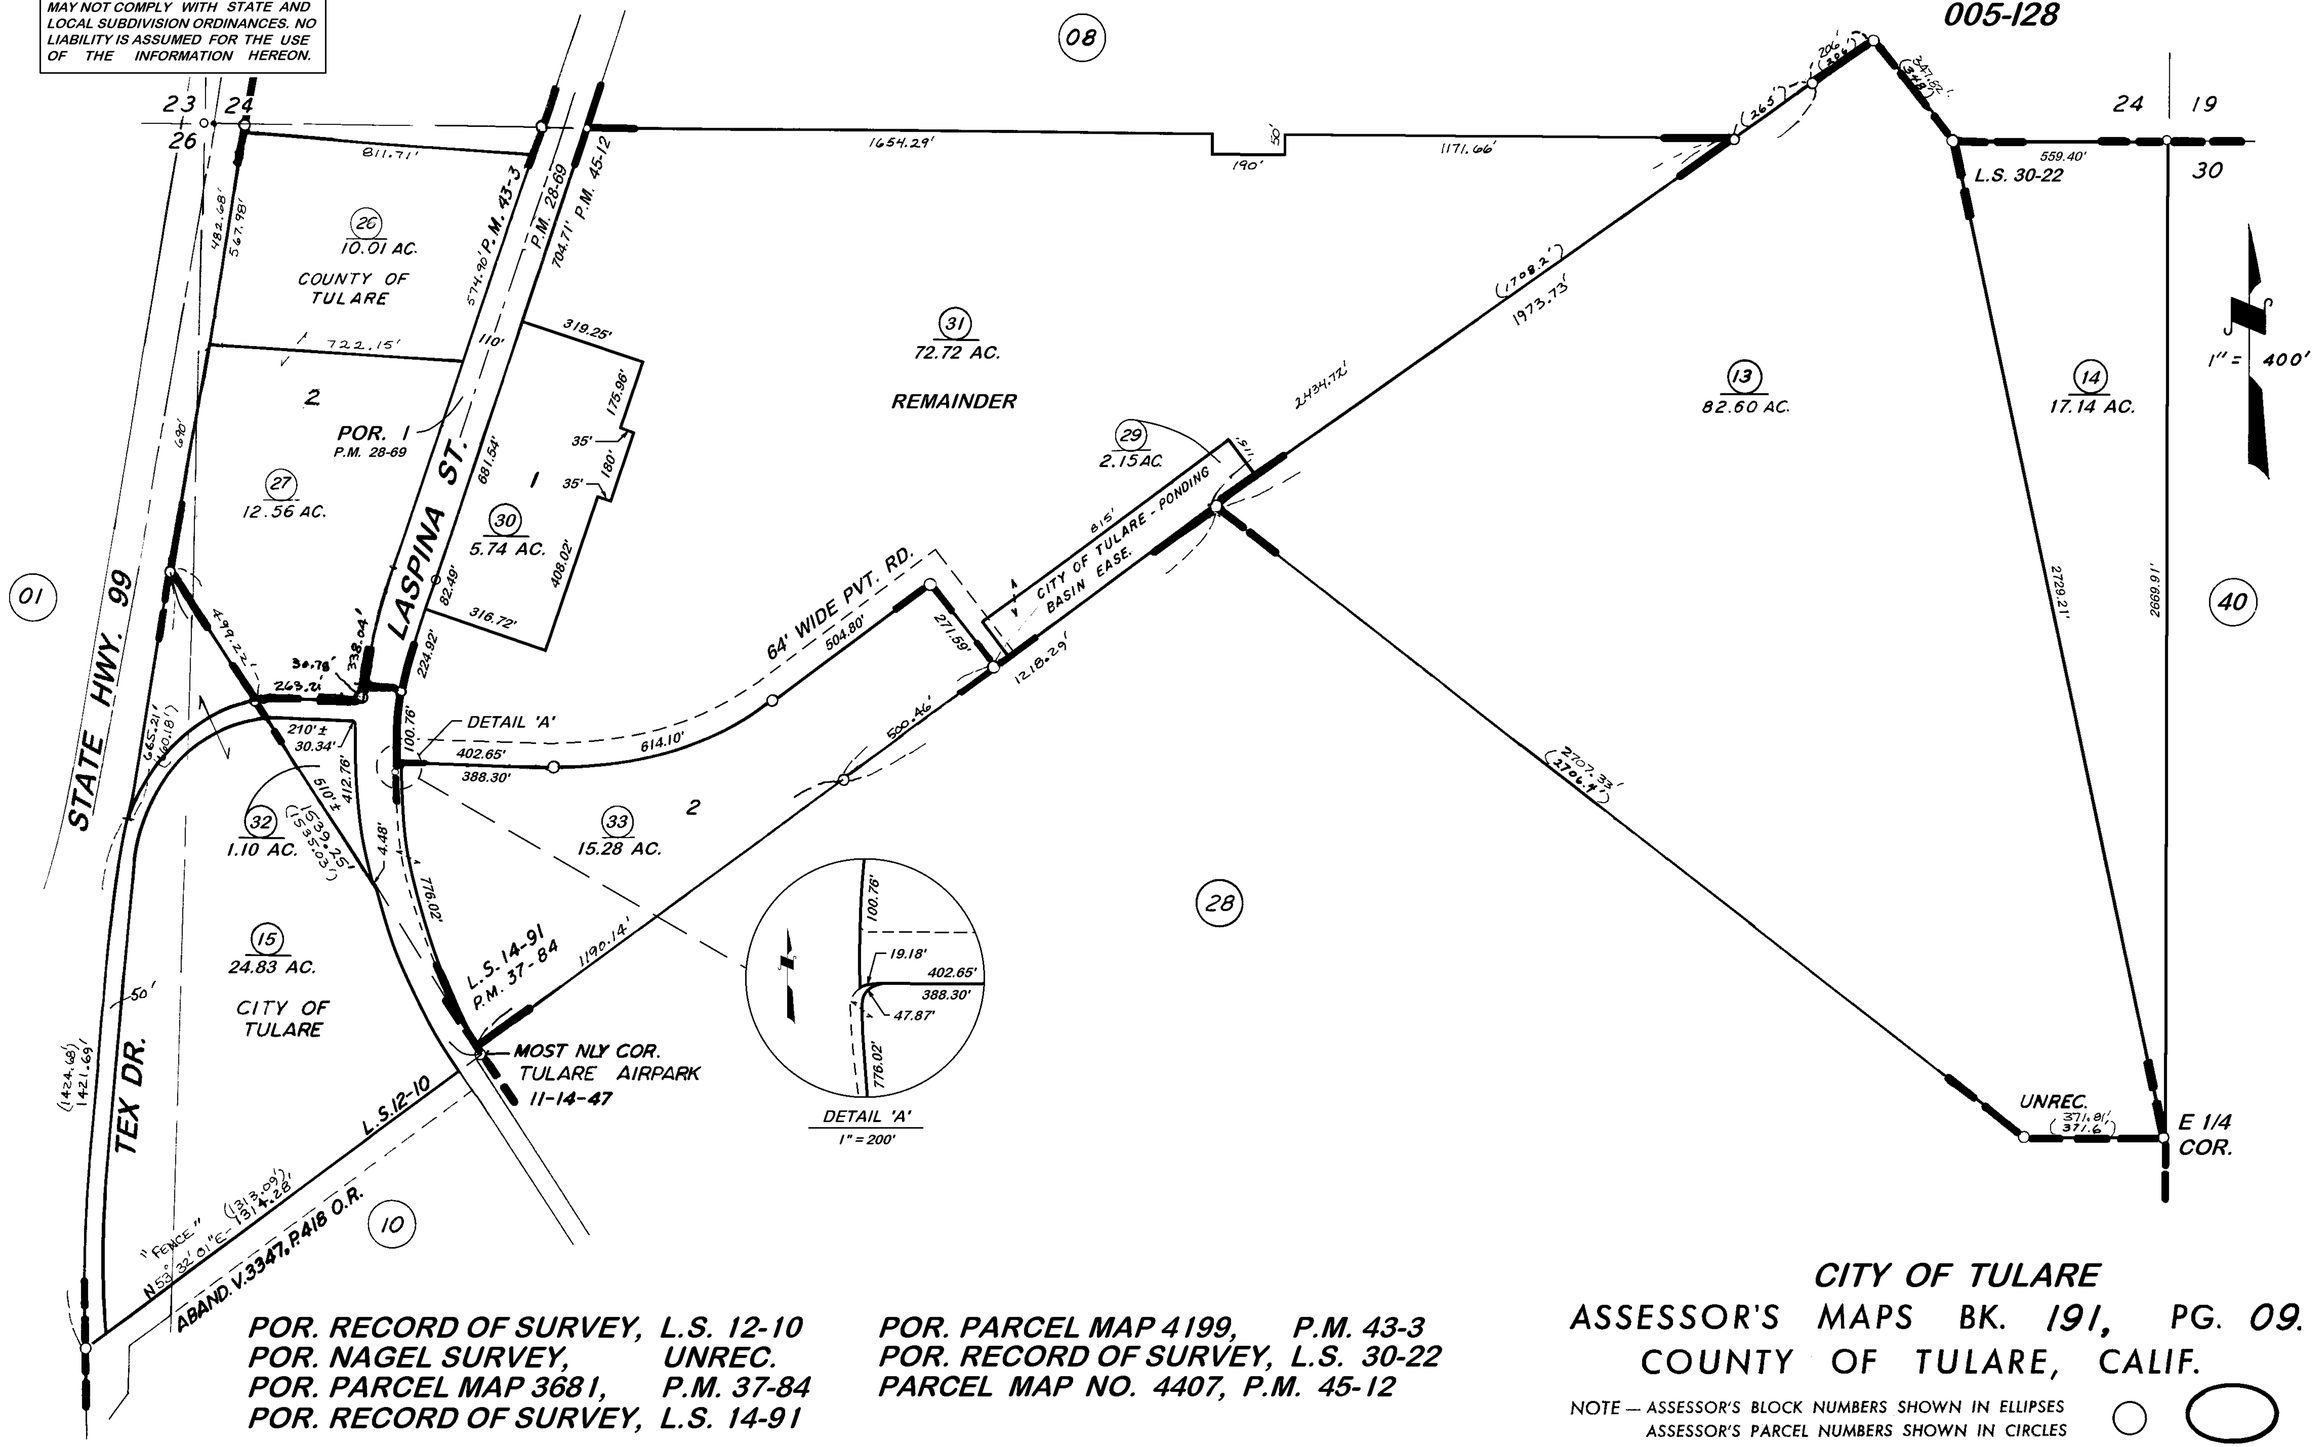

POR. RECORD OF SURVEY, L.S. 12-10
POR. NAGEL SURVEY, UNREC.
POR. PARCEL MAP 3681, P.M. 37-84
POR. RECORD OF SURVEY, L.S. 14-91
POR. PARCEL MAP 4199, P.M. 43-3
POR. RECORD OF SURVEY, L.S. 30-22
PARCEL MAP NO. 4407, P.M. 45-12

CITY OF TULARE
ASSESSOR'S MAPS BK. 191, PG. 09.
COUNTY OF TULARE, CALIF.

NOTE — ASSESSOR'S BLOCK NUMBERS SHOWN IN ELLIPSES
ASSESSOR'S PARCEL NUMBERS SHOWN IN CIRCLES