DISCLAIMER

THIS MAP WAS PREPARED FOR LOCAL PROPERTY ASSESSMENT PURPOSES ONLY AND THE PARCELS SHOWN HEREON MAY NOT COMPLY WITH STATE AND LOCAL SUBDIVISION ORDINANCES, AND NO LIABILITY IS ASSUMED FOR THE USE OF THE INFORMATION SHOWN HEREON.

S1/2 SEC.31, T.20S., R.25E., M.D.B.&M.

Tax Area Codes 191–20
149–005

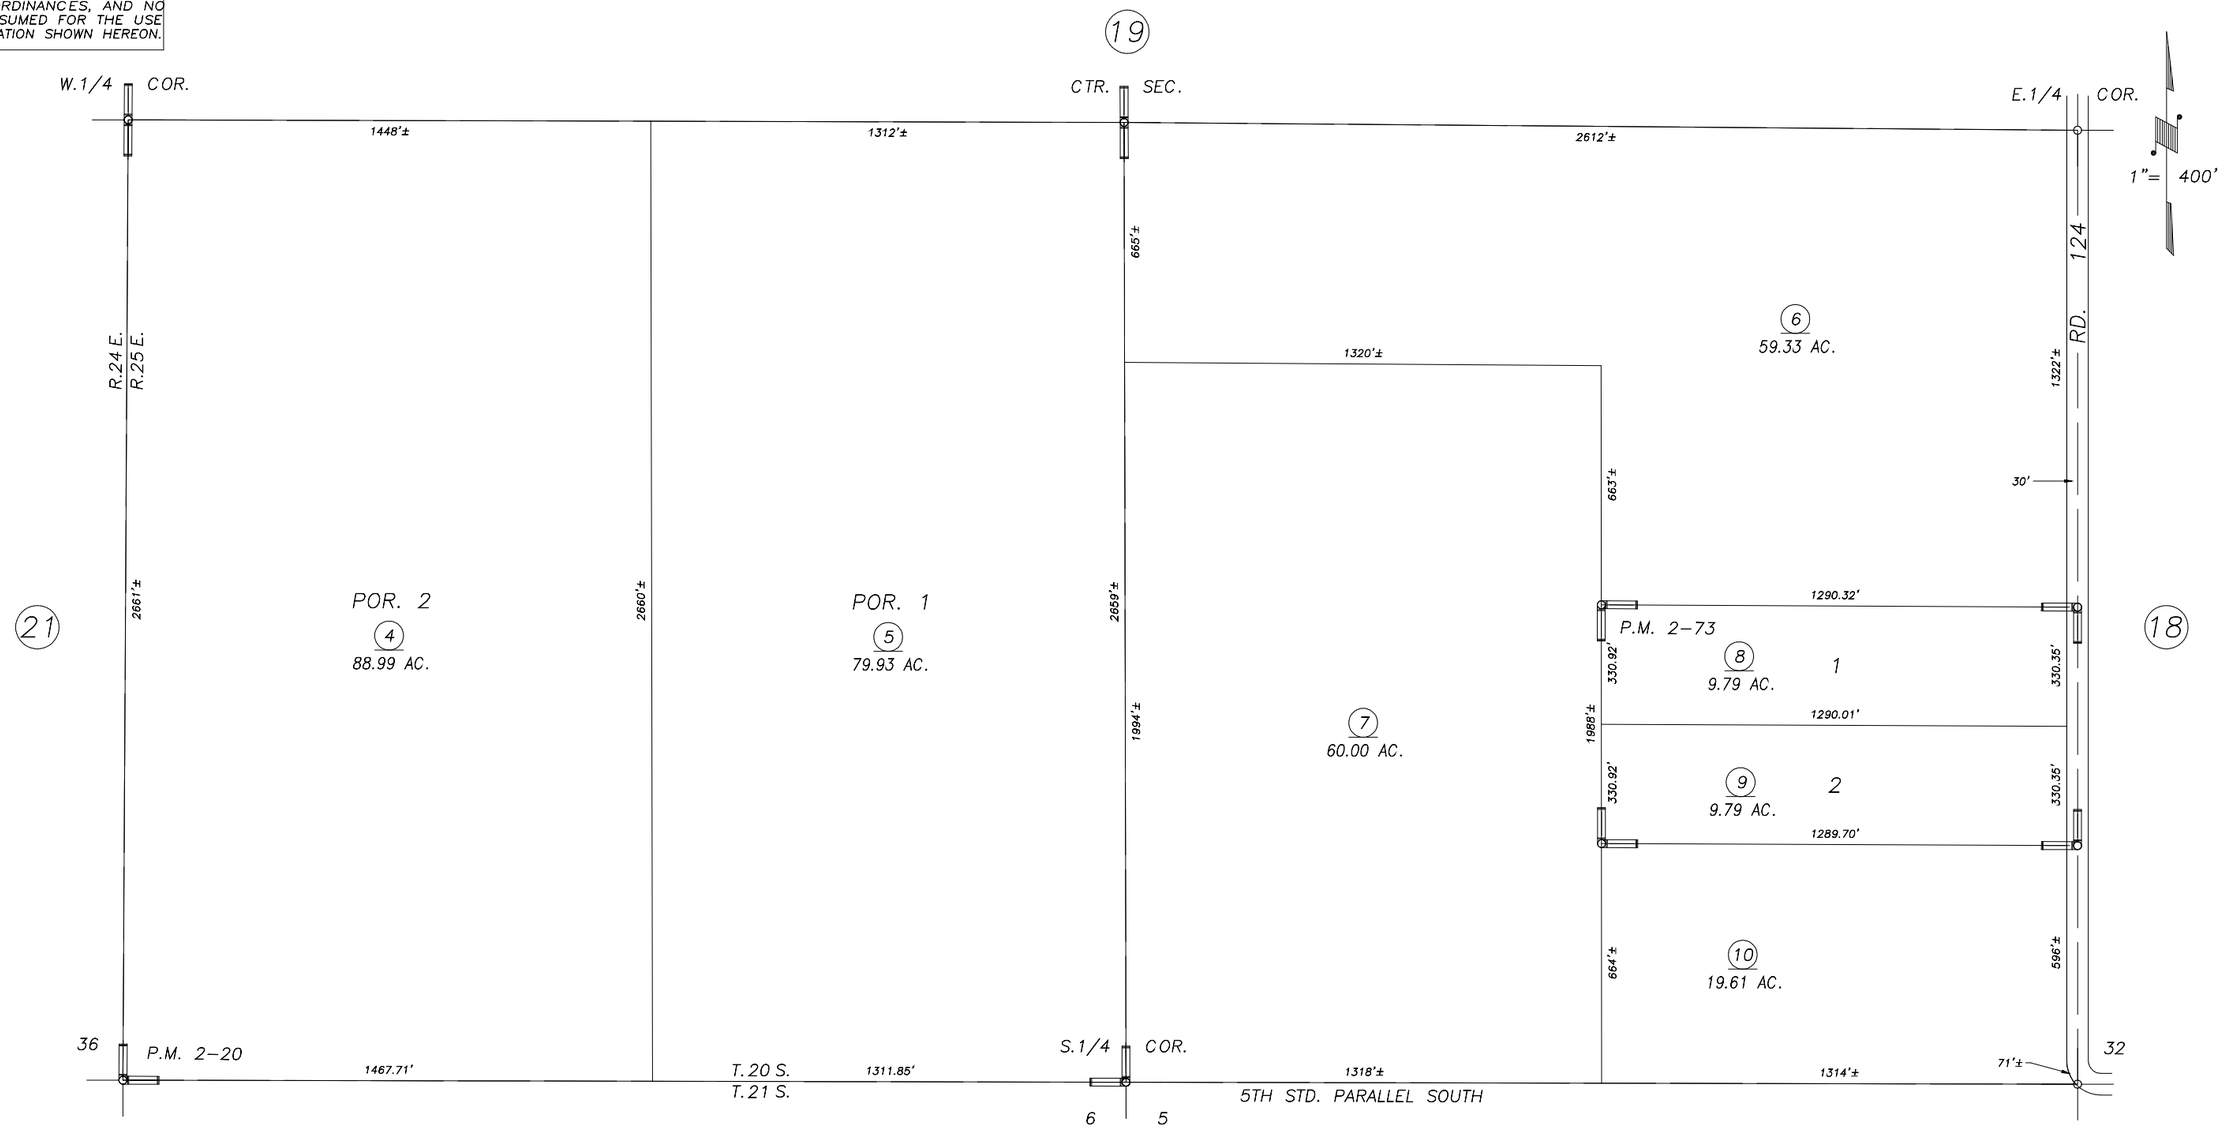

POR. PARCEL MAP 120, P.M. 2–20
PARCEL MAP 173, P.M. 2–73

VICINITY OF TULARE
ASSESSOR'S MAPS BK.191 , PG.20
COUNTY OF TULARE, STATE OF CALIFORNIA, U.S.A.

NOTE: Assessor's Parcel Numbers Shown in Circles (1)
Assessor's Block Numbers Shown in Elipses (123)

CAD CONVERSION	09/03/2002	PHN
REVISION	DATE	TECH