POR. W 1/2 OF NW 1/4 SEC. 36, T.20S., R.24E., M.D.B.&M.

TAX CODE AREA 005-088

191 - 25

DISCLAIMER

THIS MAP WAS PREPARED FOR LOCAL PROPERTY ASSESSMENT PURPOSES ONLY. THE PARCELS SHOWN HEREON MAY NOT COMPLY WITH STATE AND LOCAL SUBDIVISION ORDINANCES. NO LIABILITY IS ASSUMED FOR THE USE OF THE INFORMATION HEREON. R & T CODE SEC. 327, 408.3, ETC.

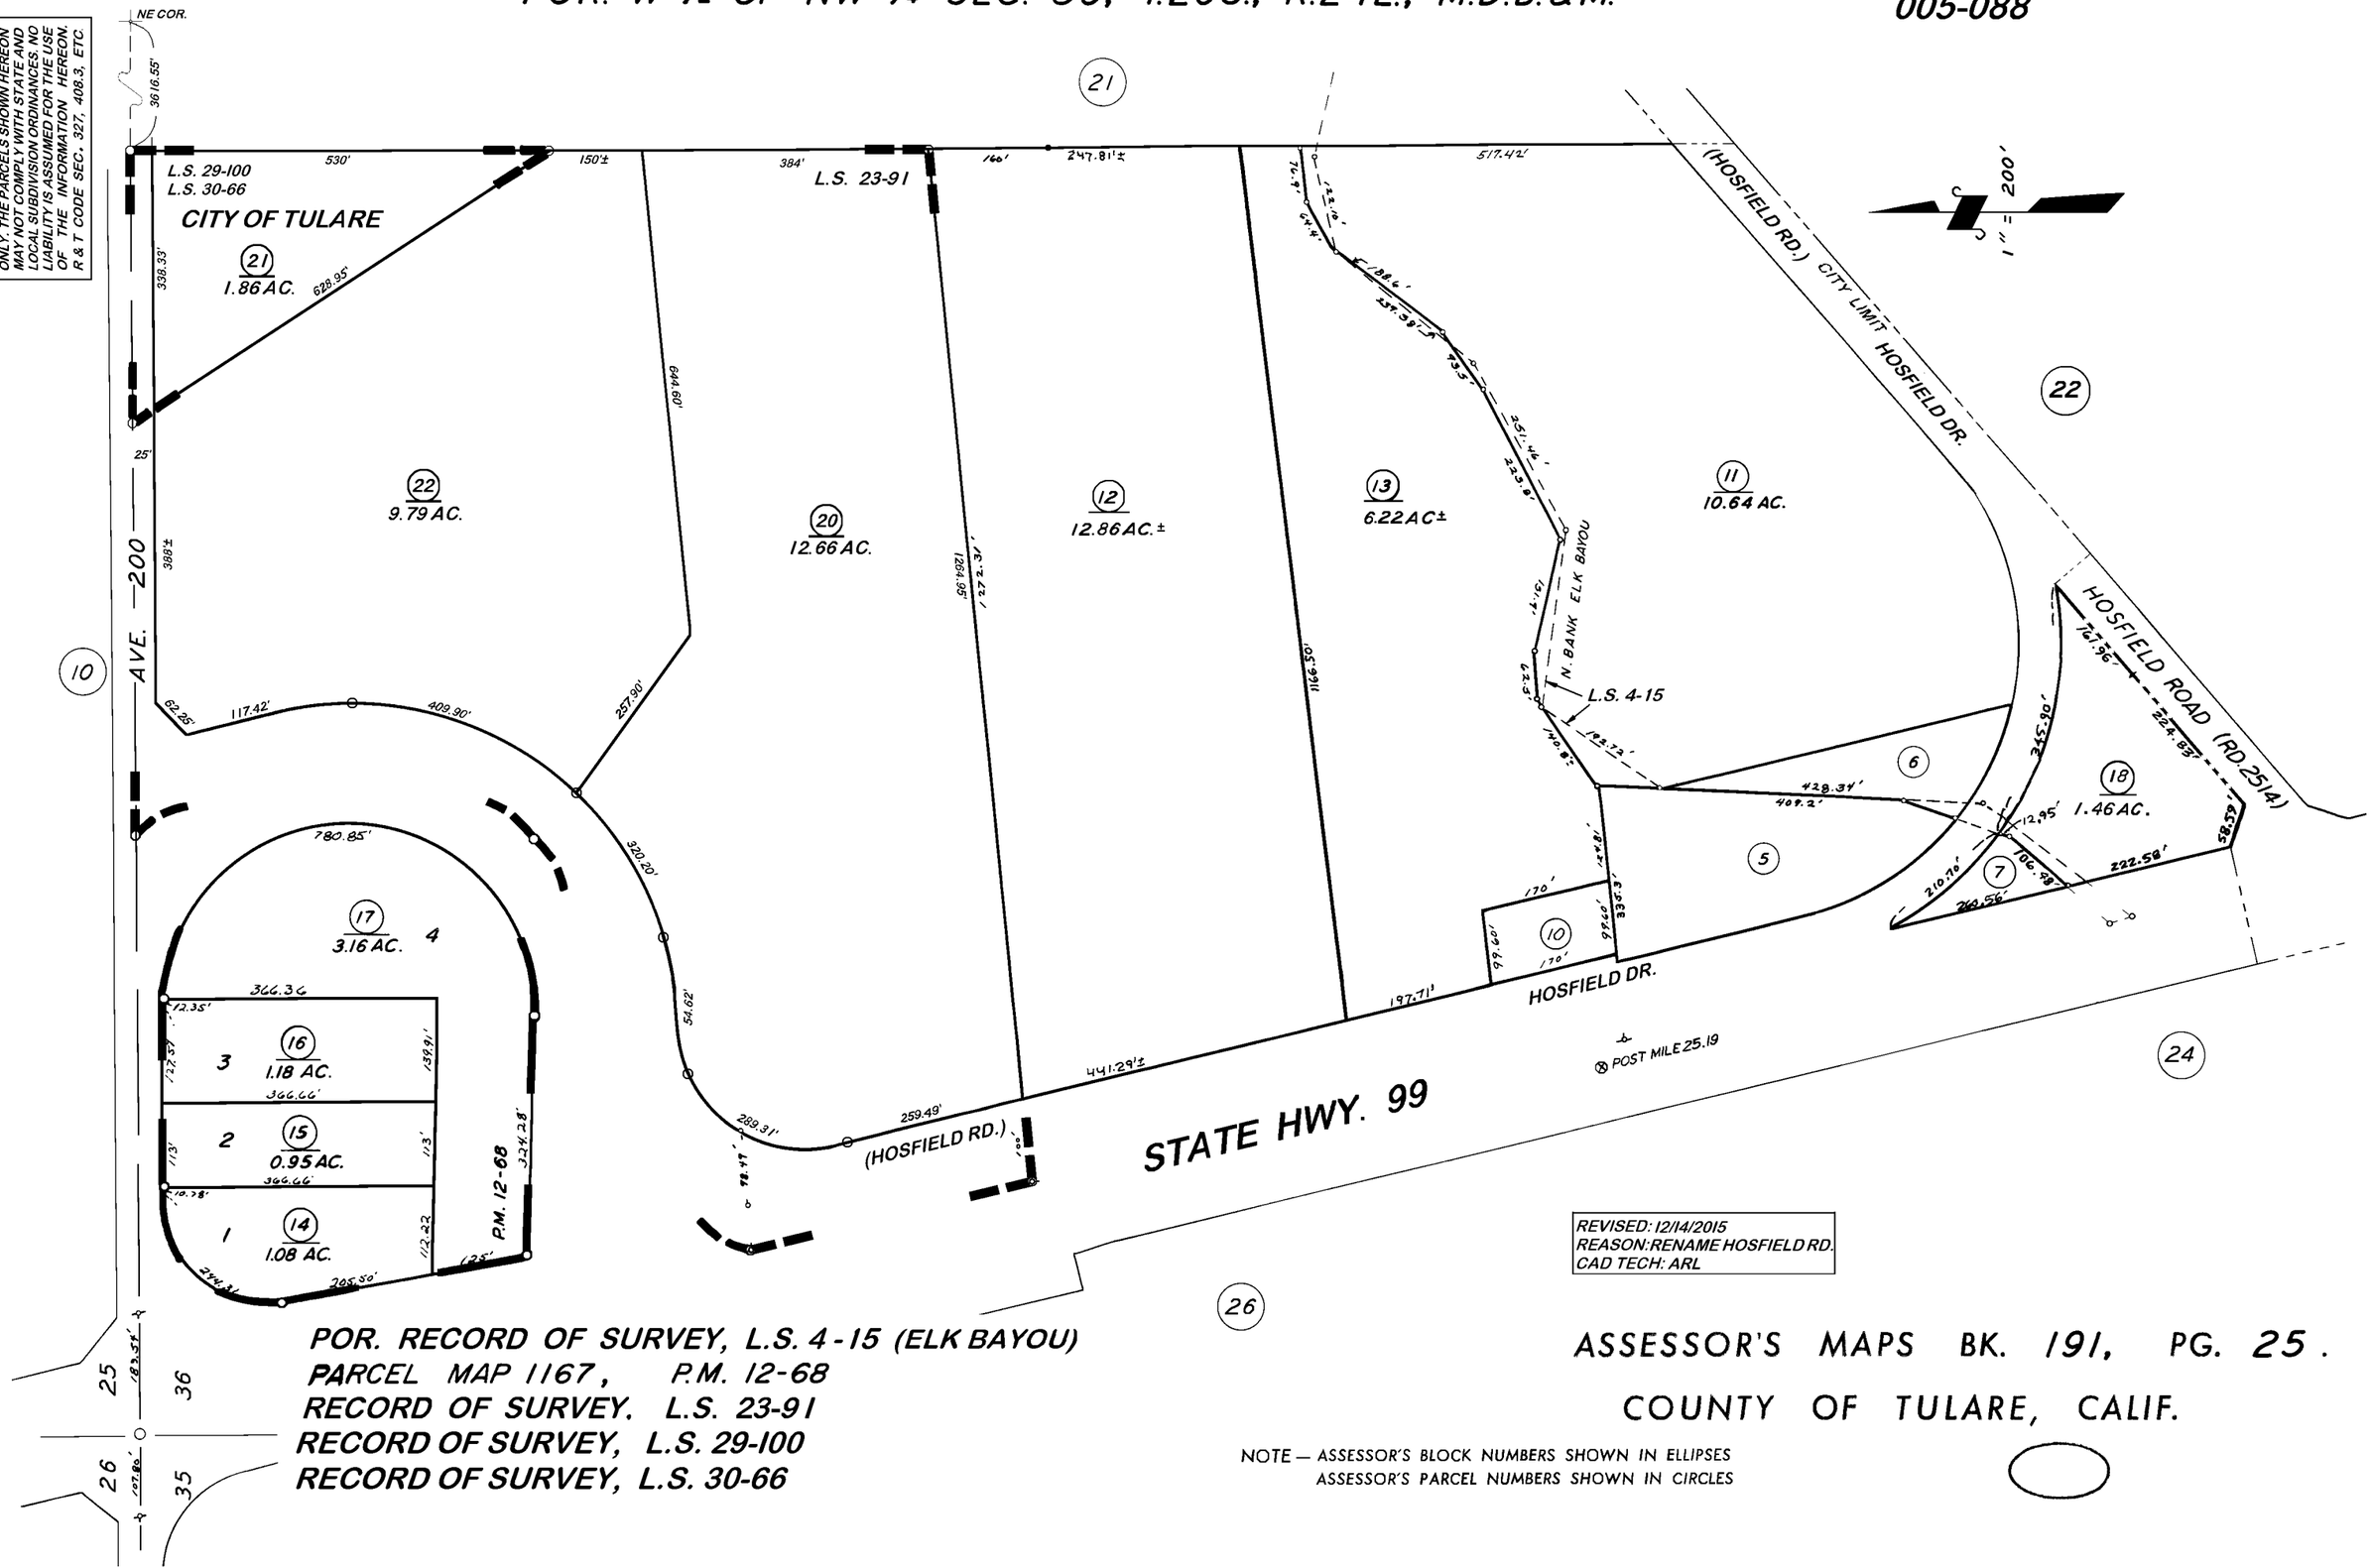

REVISED: 12/14/2015
REASON: RENAME HOSFIELD RD.
CAD TECH: ARL

POR. RECORD OF SURVEY, L.S. 4-15 (ELK BAYOU)
PARCEL MAP 1167, P.M. 12-68
RECORD OF SURVEY. L.S. 23-91
RECORD OF SURVEY, L.S. 29-100
RECORD OF SURVEY, L.S. 30-66

ASSESSOR'S MAPS BK. 191, PG. 25.
COUNTY OF TULARE, CALIF.

NOTE — ASSESSOR'S BLOCK NUMBERS SHOWN IN ELLIPSES
ASSESSOR'S PARCEL NUMBERS SHOWN IN CIRCLES