DISCLAIMER

THIS MAP WAS PREPARED FOR LOCAL PROPERTY ASSESSMENT PURPOSES ONLY. THE PARCELS SHOWN HEREON MAY NOT COMPLY WITH STATE AND LOCAL SUBDIVISION ORDINANCES. NO LIABILITY IS ASSUMED FOR THE USE OF THE INFORMATION HEREON.

REVISED: 04/17/2012
REASON: UPDATE CITY LIMIT
CAD TECH: KMS

POR. W 1/2 OF NW 1/4 SEC. 36, & POR. E 1/2 OF NE 1/4 SEC. 35, T.20S., R.24E., M.D.B.&M.

TAX CODE AREA 191-26

005-000
005-003
005-109

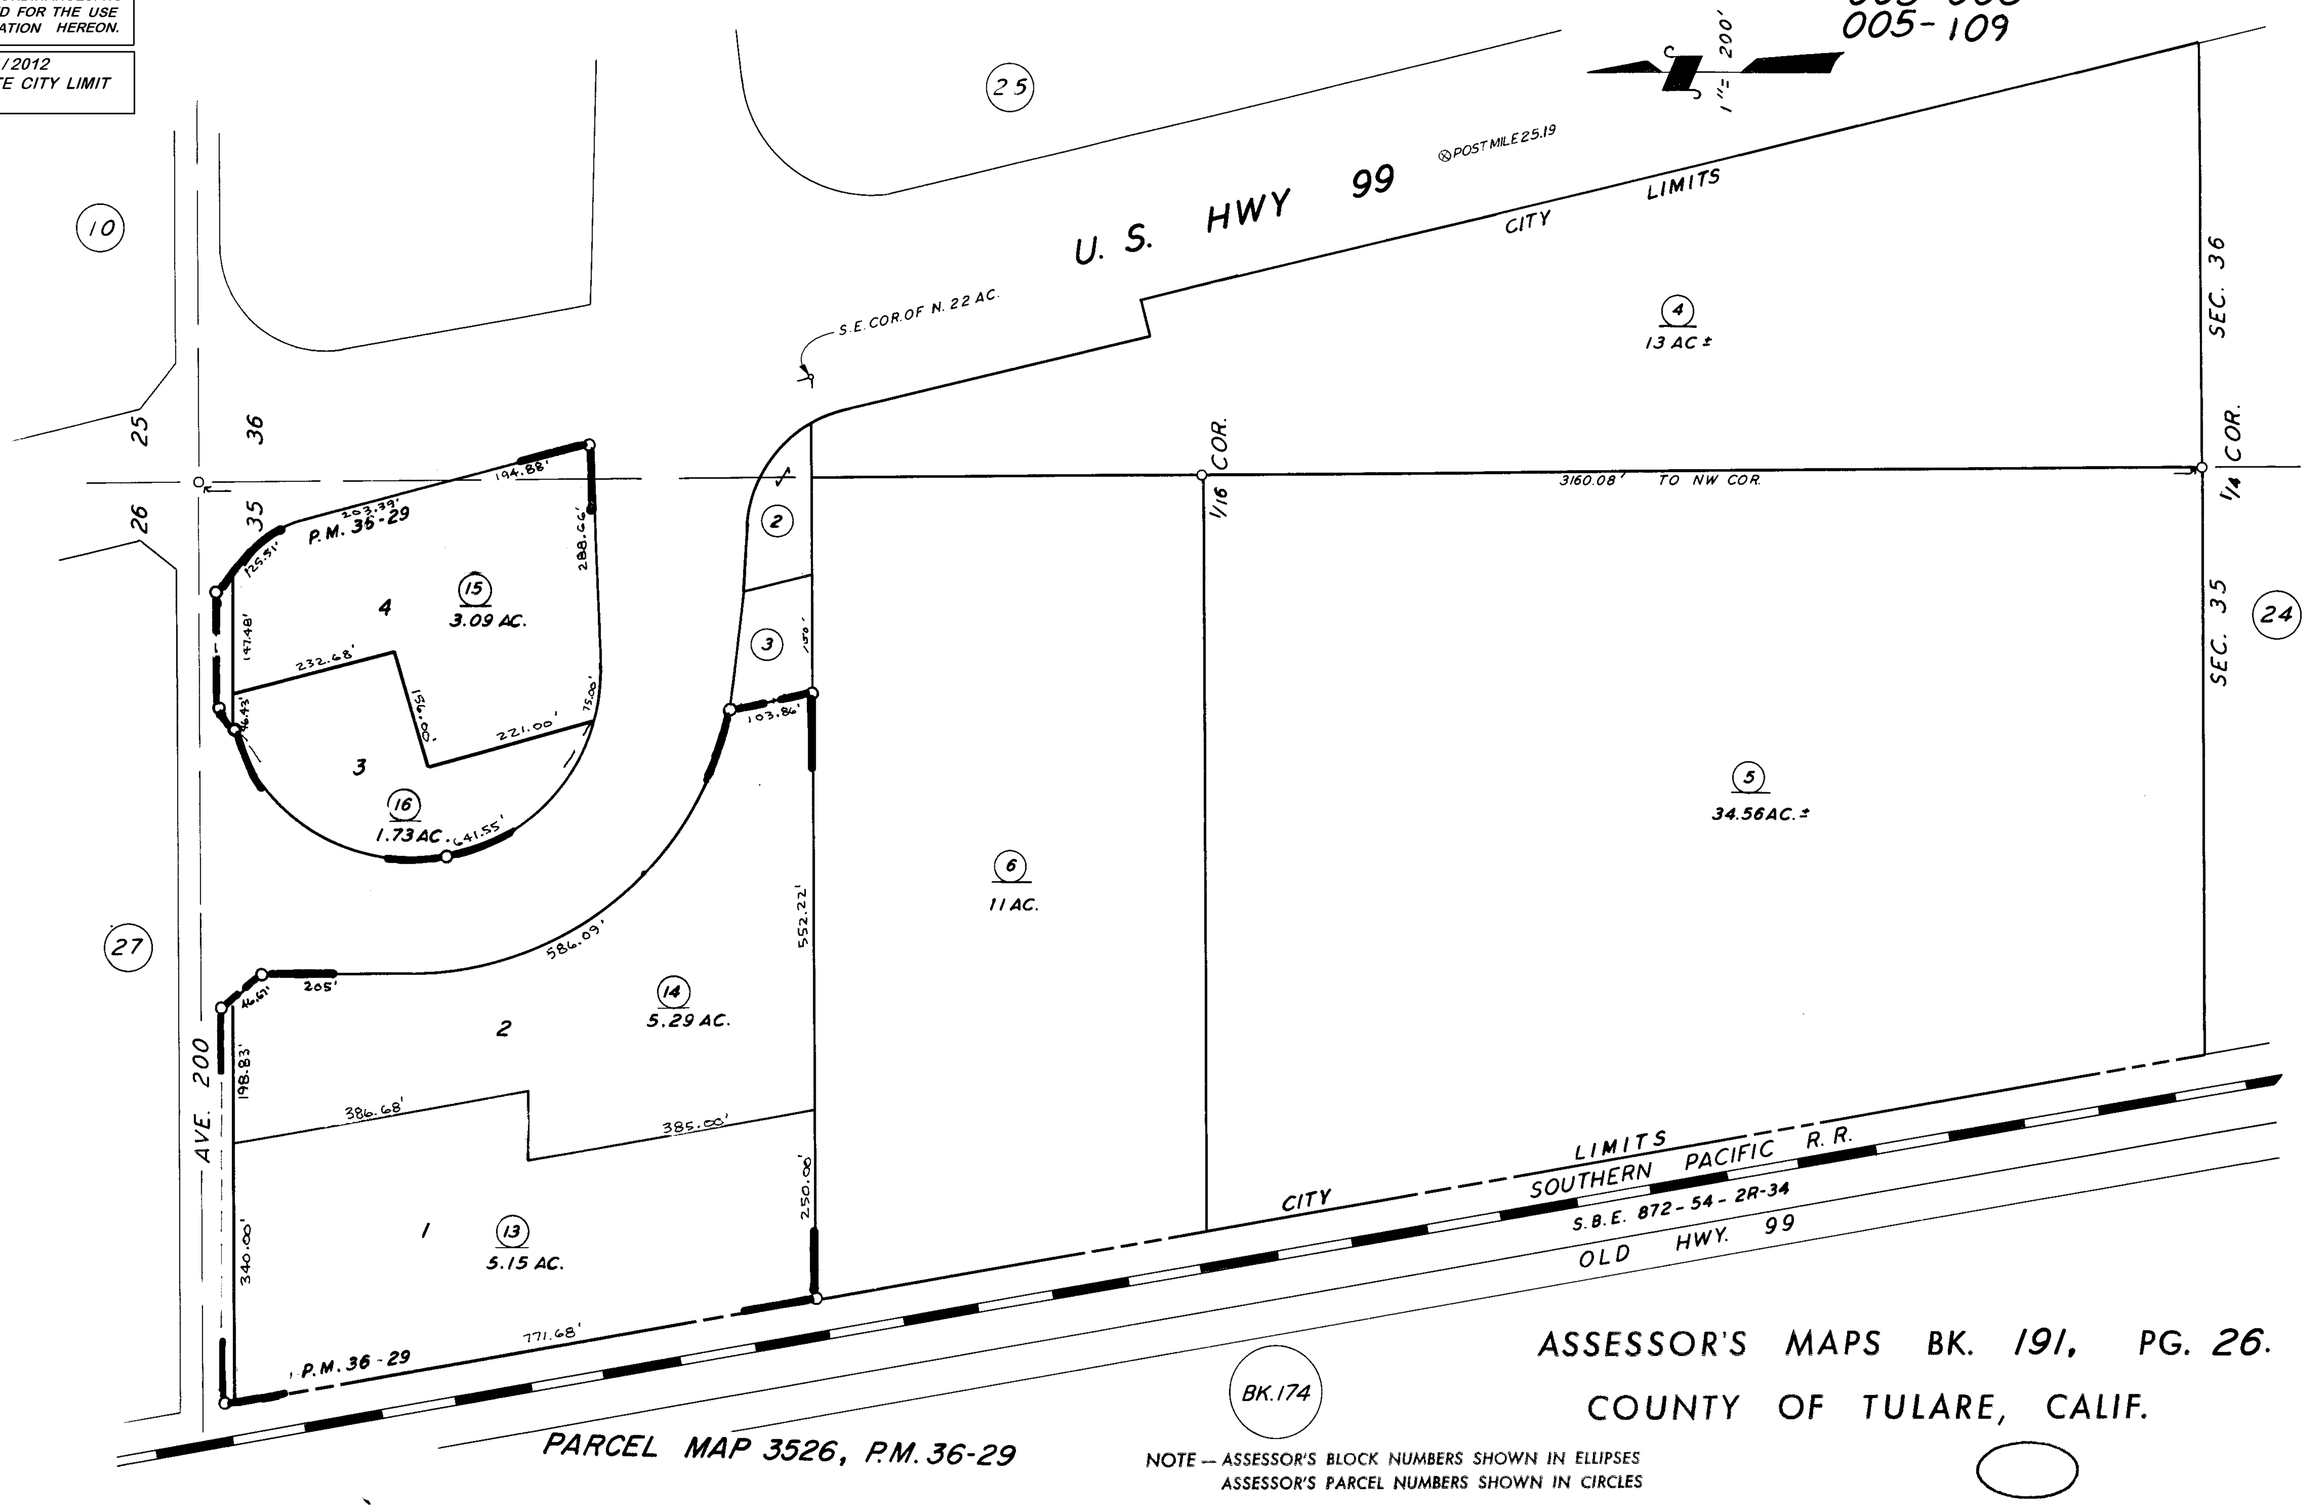

ASSESSOR'S MAPS BK. 191, PG. 26.
COUNTY OF TULARE, CALIF.

PARCEL MAP 3526, P.M. 36-29

NOTE — ASSESSOR'S BLOCK NUMBERS SHOWN IN ELLIPSES
ASSESSOR'S PARCEL NUMBERS SHOWN IN CIRCLES