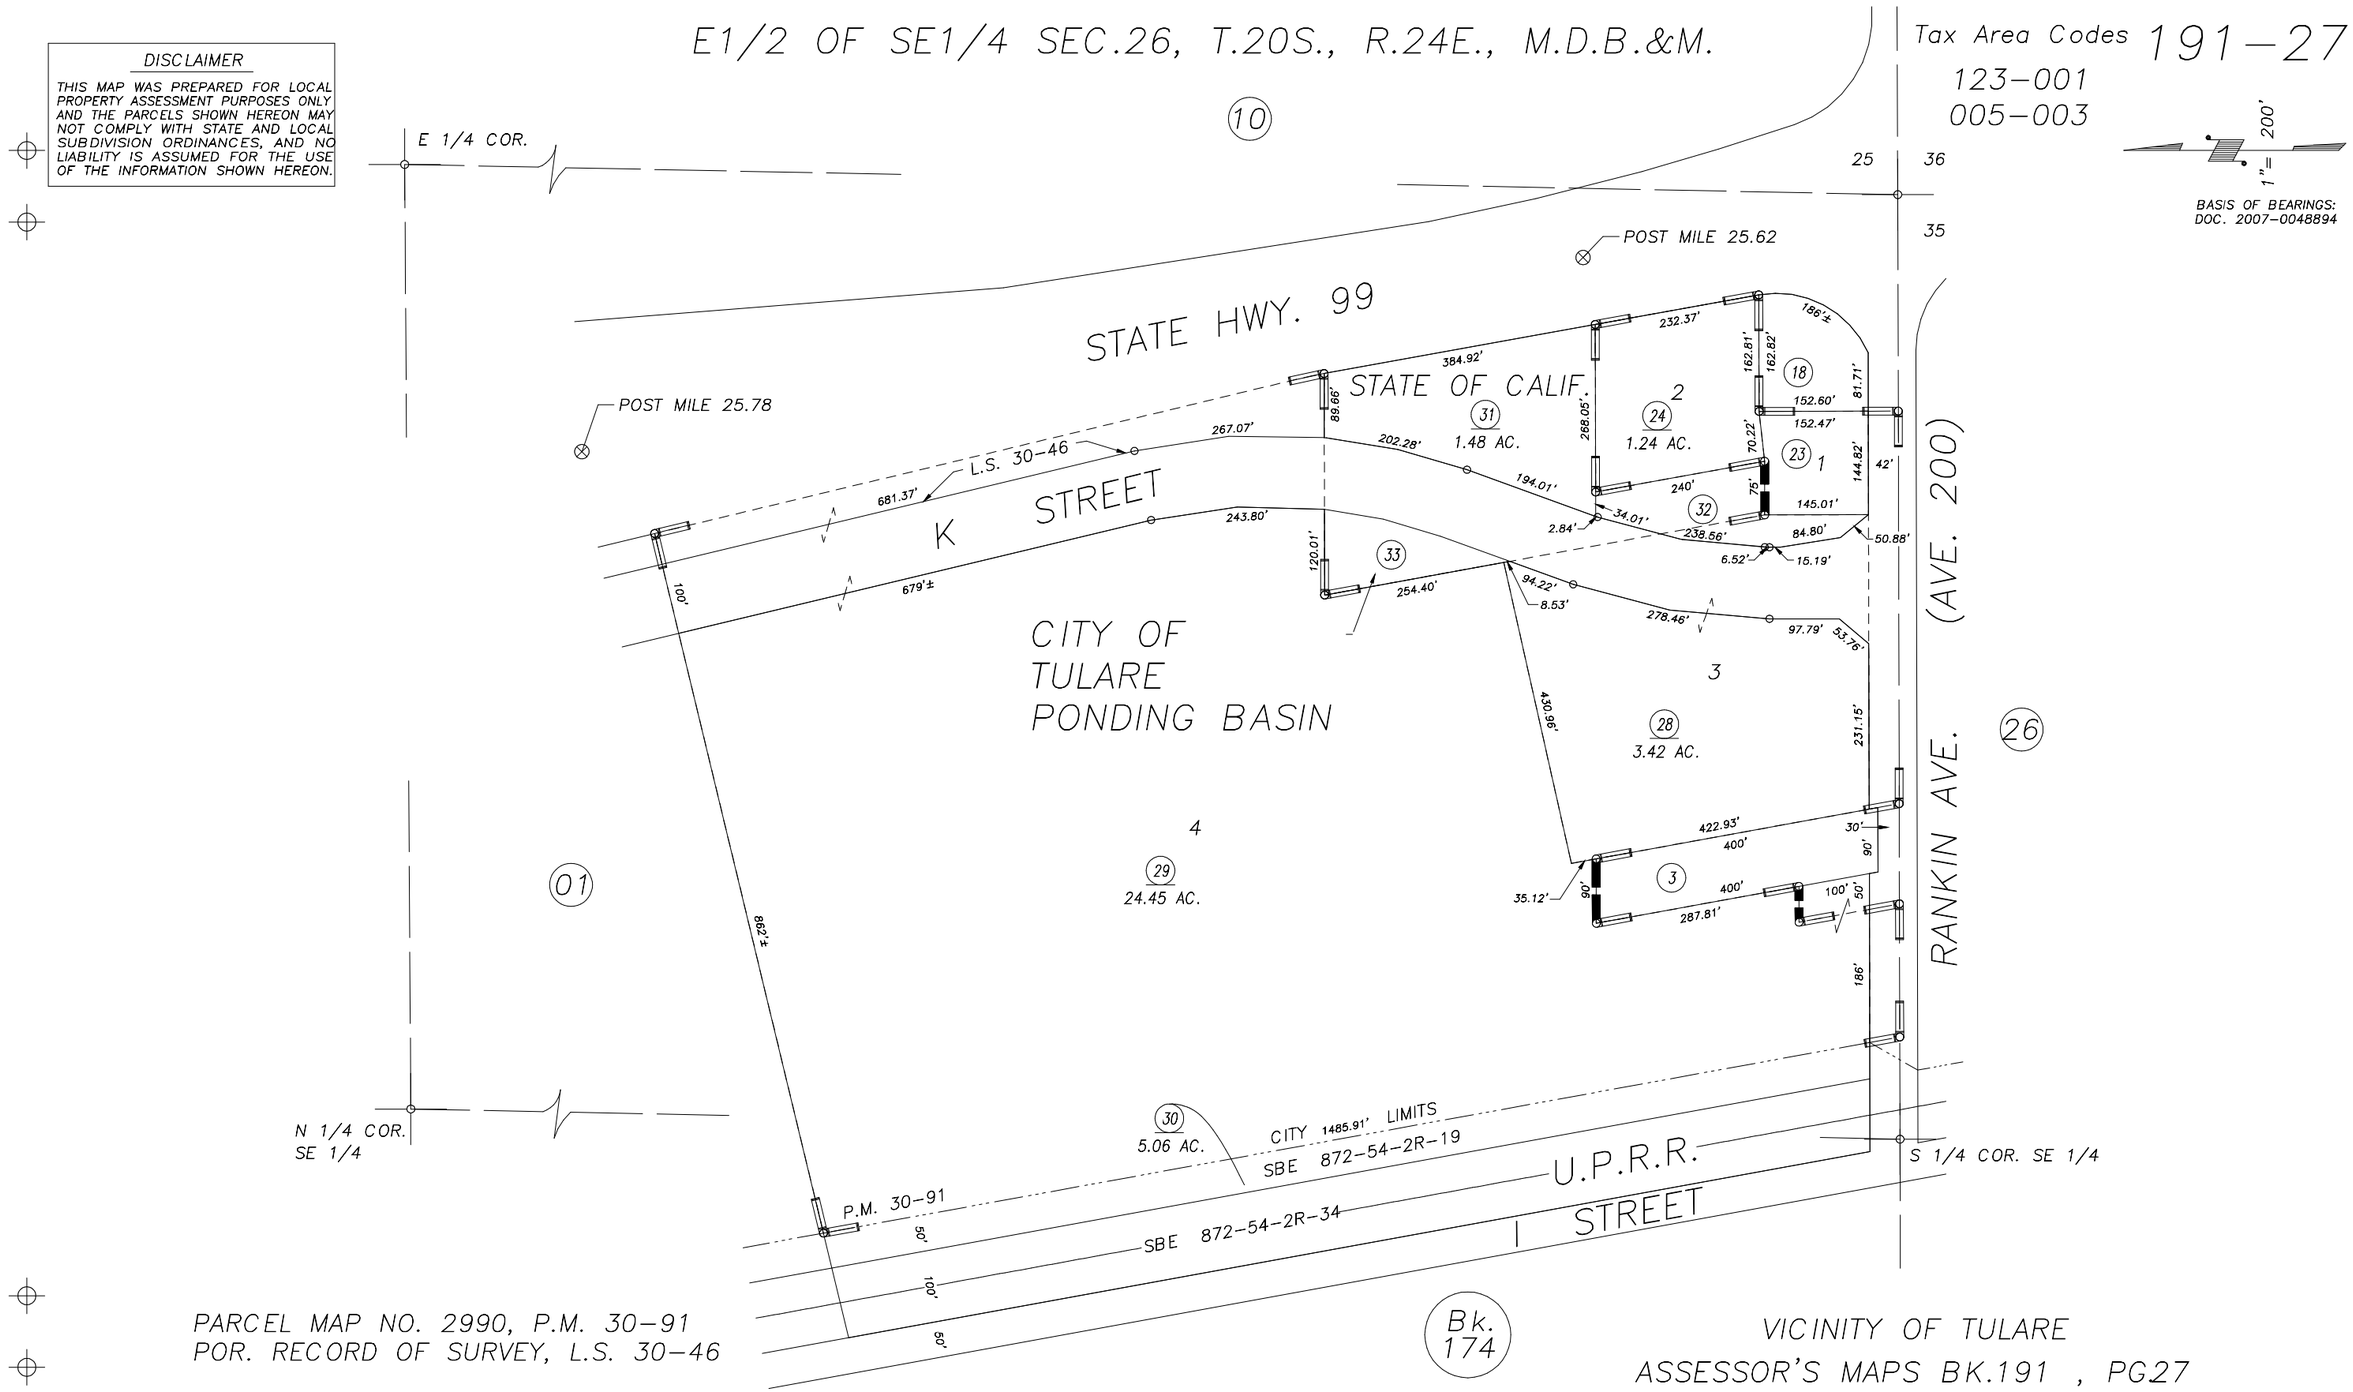

E1/2 OF SE1/4 SEC.26, T.20S., R.24E., M.D.B.&M.
Tax Area Codes 191-27
123-001
005-003
1" = 200'
BASIS OF BEARINGS: DOC. 2007-0048894
DISCLAIMER
THIS MAP WAS PREPARED FOR LOCAL PROPERTY ASSESSMENT PURPOSES ONLY AND THE PARCELS SHOWN HEREON MAY NOT COMPLY WITH STATE AND LOCAL SUBDIVISION ORDINANCES, AND NO LIABILITY IS ASSUMED FOR THE USE OF THE INFORMATION SHOWN HEREON.
E 1/4 COR.
POST MILE 25.62
POST MILE 25.78
STATE HWY. 99
STATE OF CALIF.
L.S. 30-46
K STREET
CITY OF TULARE PONDING BASIN
RANKIN AVE. (AVE. 200)
U.P.R.R.
I STREET
CITY LIMITS
SBE 872-54-2R-19
SBE 872-54-2R-34
P.M. 30-91
N 1/4 COR. SE 1/4
S 1/4 COR. SE 1/4
1.48 AC.
1.24 AC.
3.42 AC.
24.45 AC.
5.06 AC.
Bk. 174
PARCEL MAP NO. 2990, P.M. 30-91
POR. RECORD OF SURVEY, L.S. 30-46
VICINITY OF TULARE
ASSESSOR'S MAPS BK.191 , PG.27
COUNTY OF TULARE, CALIFORNIA, U.S.A.
NOTE: Assessor's Parcel Numbers Shown in Circles
Assessor's Block Numbers Shown in Elipses
2010-0003374 | 08/07/2012 | RLW
REVISION | DATE | TECH