DISCLAIMER

THIS MAP WAS PREPARED FOR LOCAL PROPERTY ASSESSMENT PURPOSES ONLY AND THE PARCELS SHOWN HEREON MAY NOT COMPLY WITH STATE AND LOCAL SUBDIVISION ORDINANCES, AND NO LIABILITY IS ASSUMED FOR THE USE OF THE INFORMATION SHOWN HEREON.

POR. E 1/2 SEC. 23 & POR. W 1/2 SEC. 24, T.20S., R.24E., M.D.B. & M.

Tax Area Code 191–33

5–000	5–003
5–017	5–018
5–093	5–094

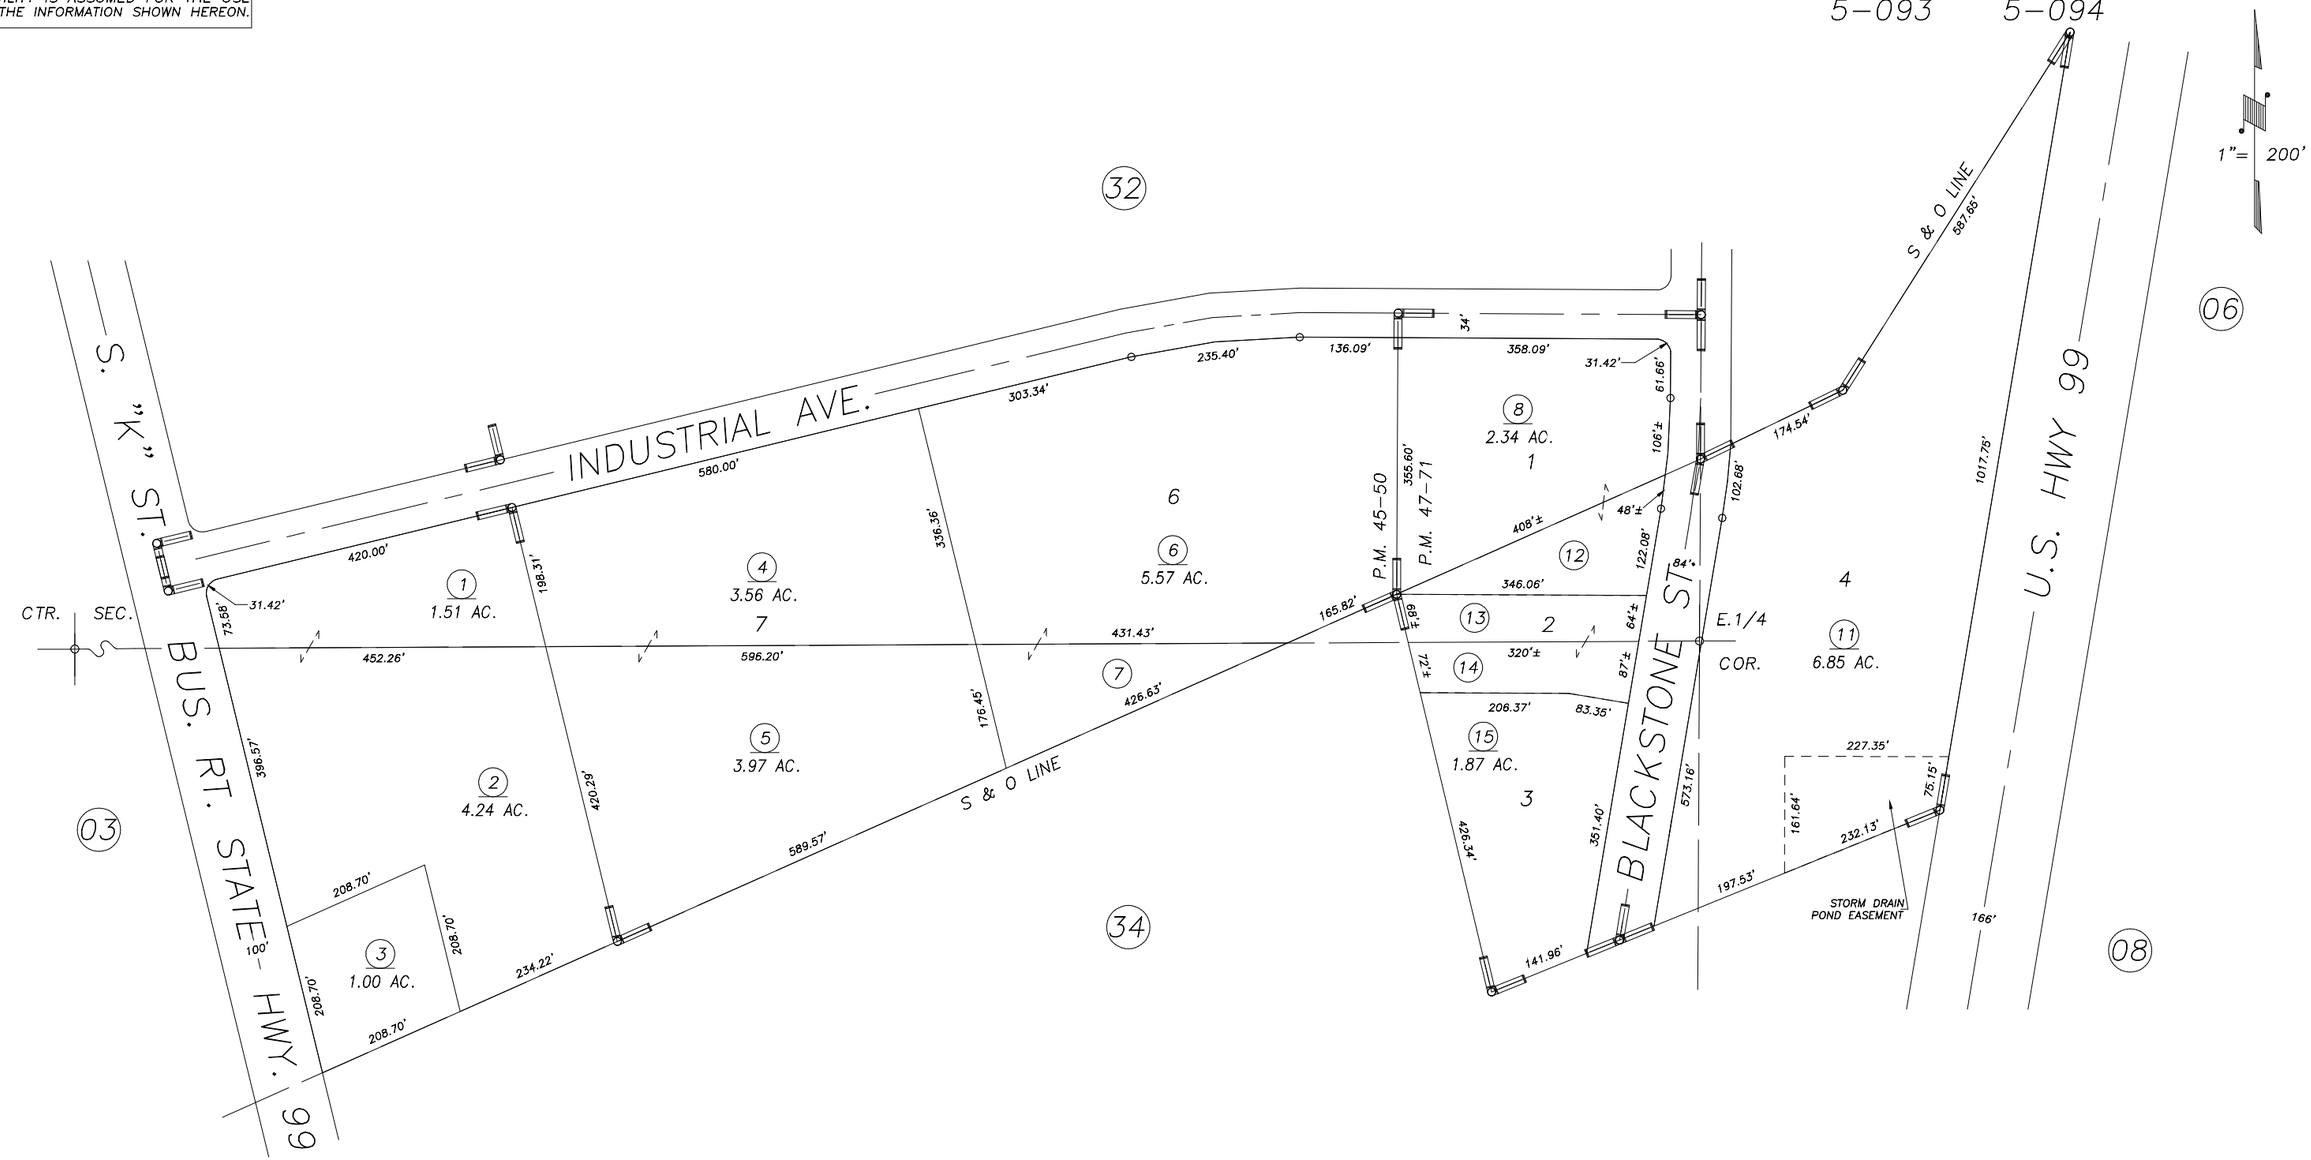

POR. PARCEL MAP 4445, P.M. 45–50
PARCEL MAP 4666, P.M. 47–71

CITY OF TULARE
ASSESSOR'S MAPS BK.191 , PG.33
COUNTY OF TULARE, CALIFORNIA, U.S.A.

NOTE: Assessor's Parcel Numbers Shown in Circles (1)
Assessor's Block Numbers Shown in Elipses (123)

REVISION	DATE	TECH
2004–0132774	8/27/2007	ASG