DISCLAIMER

THIS MAP WAS PREPARED FOR LOCAL PROPERTY ASSESSMENT PURPOSES ONLY AND THE PARCELS SHOWN HEREON MAY NOT COMPLY WITH STATE AND LOCAL SUBDIVISION ORDINANCES, AND NO LIABILITY IS ASSUMED FOR THE USE OF THE INFORMATION SHOWN HEREON.

POR. SE1/4 SEC.13 & NE1/4 SEC.24, T.20S., R.24E., M.D.B.&M.

Tax Area Codes 005–028

191–36

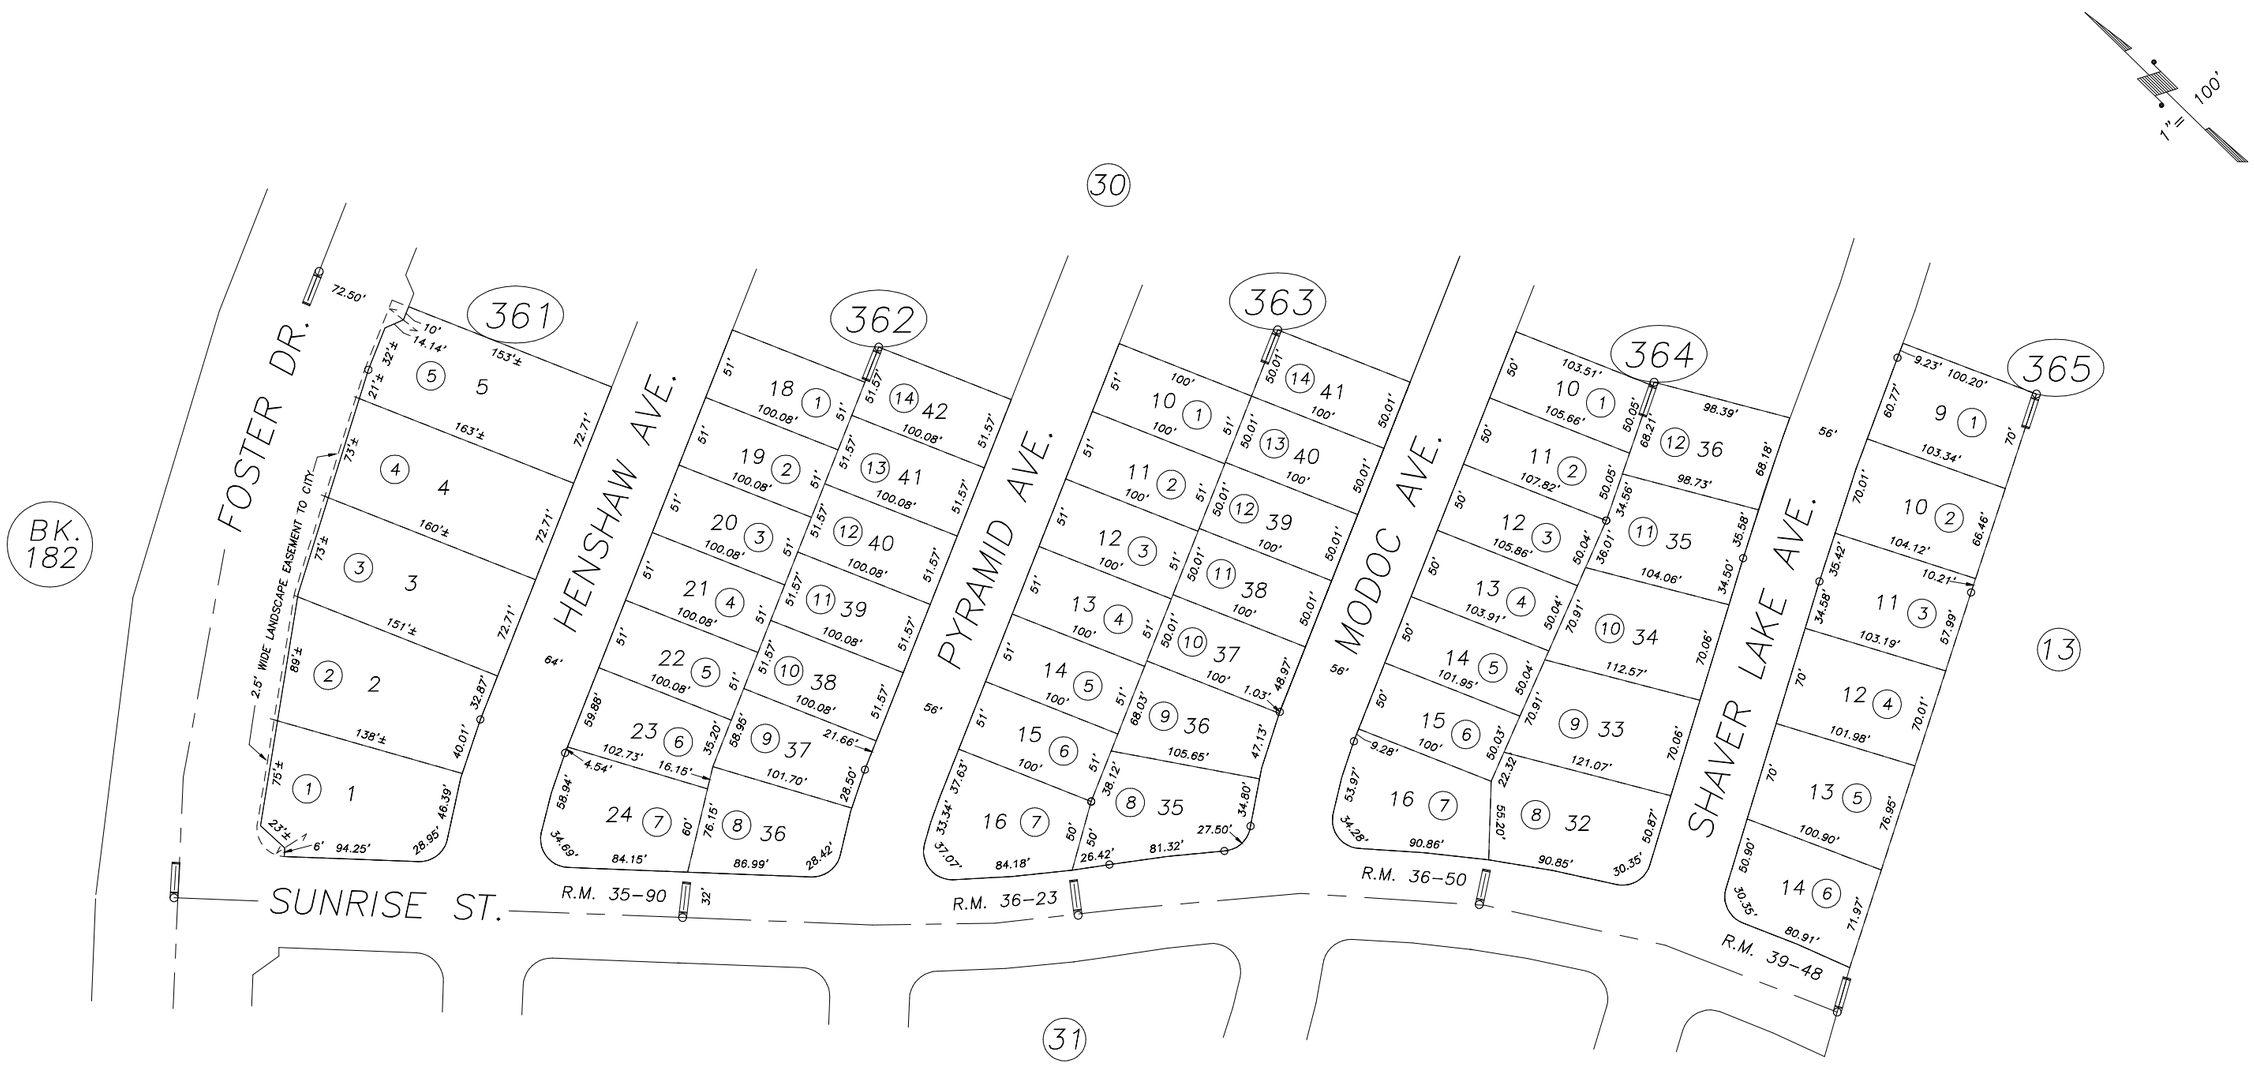

POR. SUNRISE ESTATES SUBDIVISION UNIT 1, R.M. 35–90
POR. SUNRISE ESTATES SUBDIVISION UNIT 2, R.M. 36–23
POR. SUNRISE ESTATES SUBDIVISION UNIT 3, R.M. 36–50
POR. SUNRISE ESTATES SUBDIVISION UNIT 4, R.M. 39–48

CITY OF TULARE
ASSESSOR'S MAPS BK.191 , PG.31
COUNTY OF TULARE, CALIFORNIA, U.S.A.

NOTE: Assessor's Parcel Numbers Shown in Circles (1)
Assessor's Block Numbers Shown in Elipses (123)

REVISION	DATE	TECH
2002–0039440	09/30/2002	KMS