S1/2 SEC.10, T.20S., R.25E., M.D.B.&M.

Tax Area Codes 195–09
145–003

DISCLAIMER

THIS MAP WAS PREPARED FOR LOCAL PROPERTY ASSESSMENT PURPOSES ONLY AND THE PARCELS SHOWN HEREON MAY NOT COMPLY WITH STATE AND LOCAL SUBDIVISION ORDINANCES, AND NO LIABILITY IS ASSUMED FOR THE USE OF THE INFORMATION SHOWN HEREON. R & T CODE SEC. 327, 408.3, ETC.

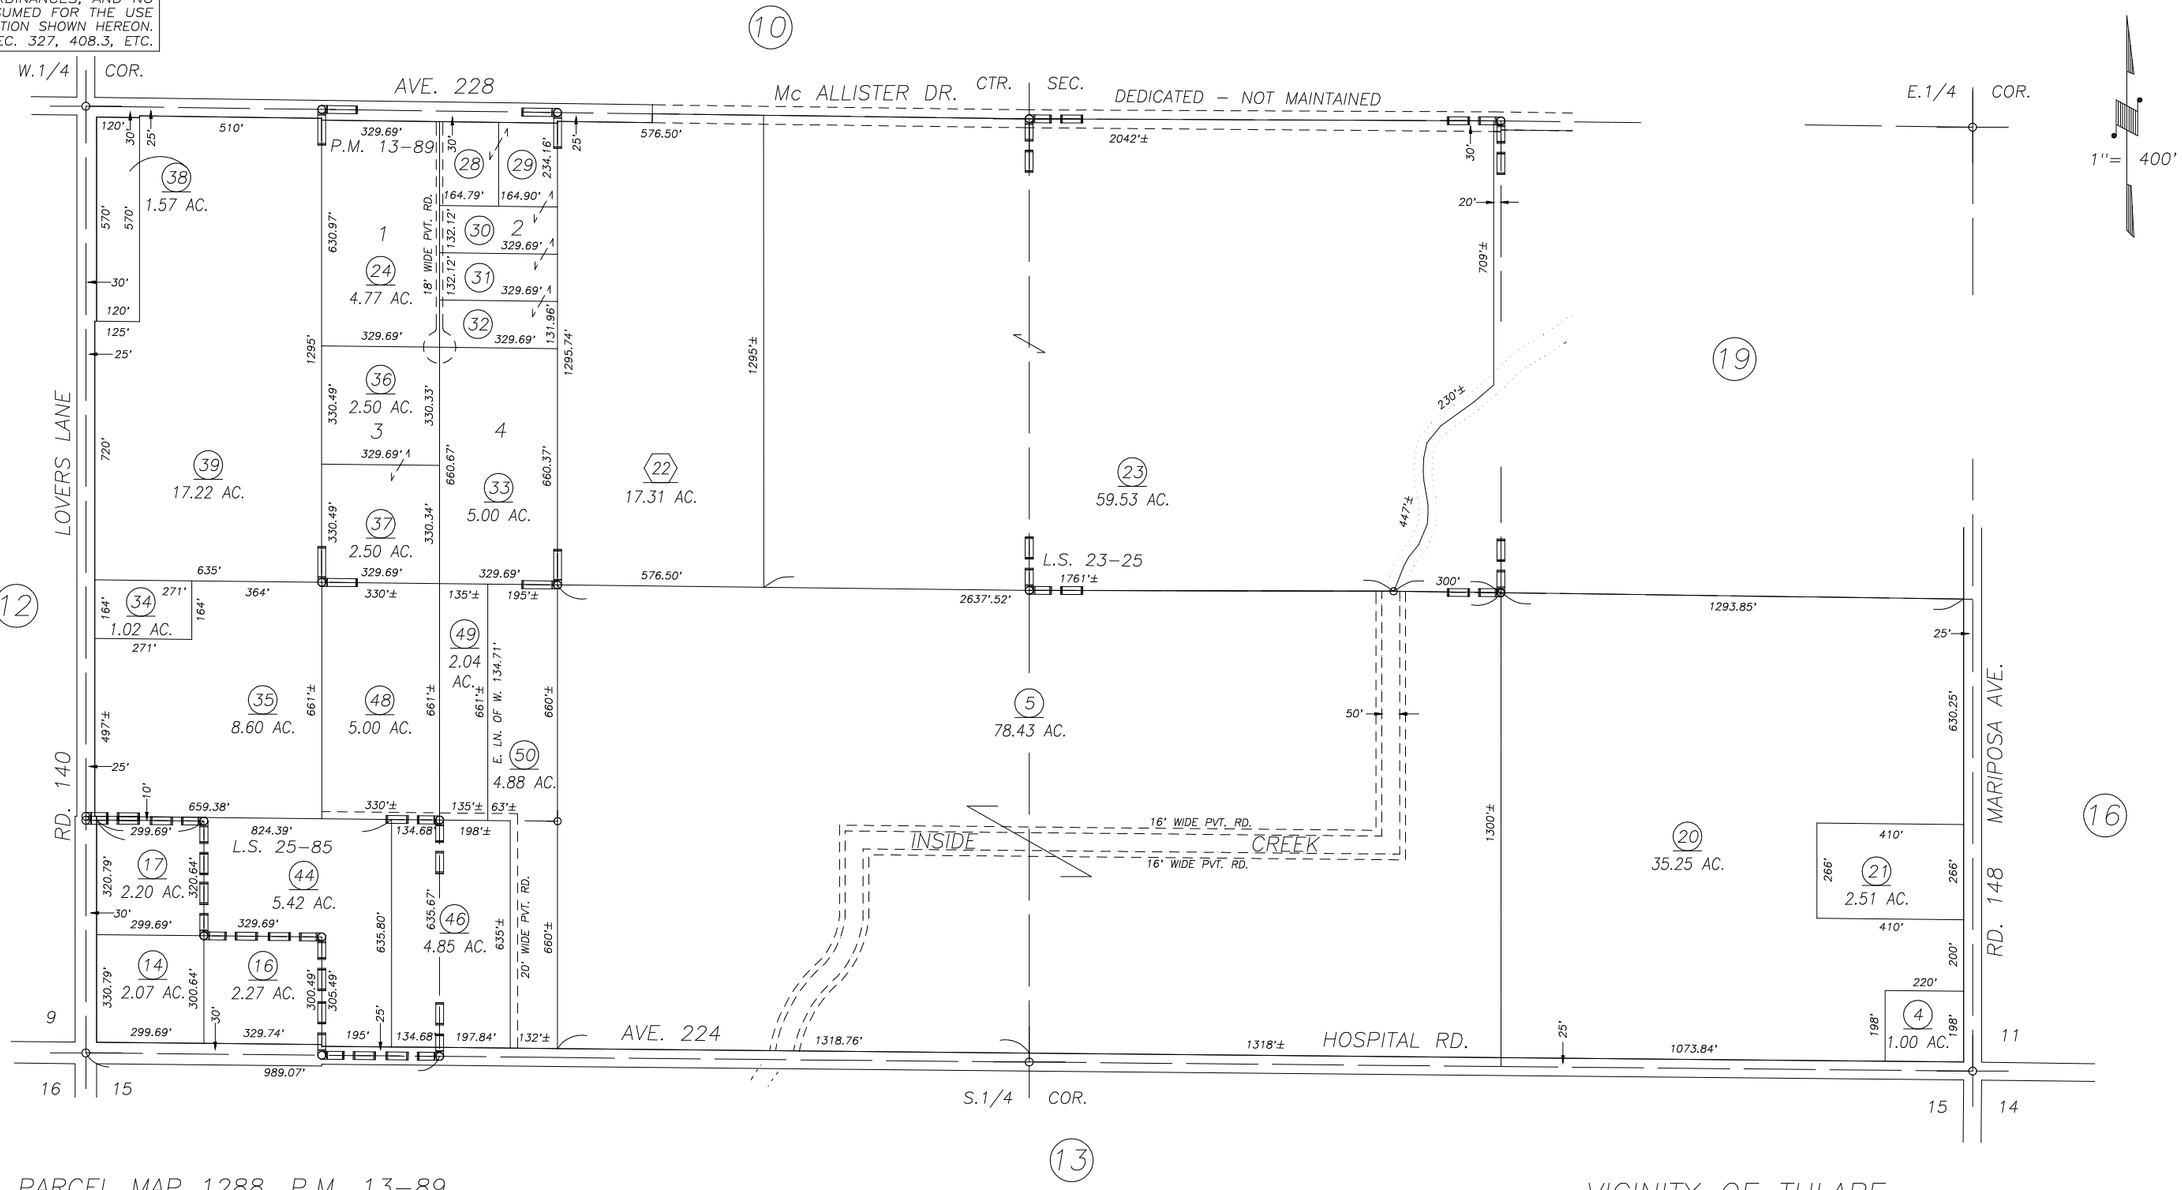

PARCEL MAP 1288, P.M. 13–89
POR. RECORD OF SURVEY, L.S. 23–25
RECORD OF SURVEY, L.S. 25–85

VICINITY OF TULARE
ASSESSOR'S MAPS BK. 195 , PG. 09
COUNTY OF TULARE, CALIFORNIA, U.S.A.

NOTE: Assessor's Parcel Numbers Shown in Circles (1)
Assessor's Block Numbers Shown in Elipses (123)

REVISION	DATE	TECH
2016–0034205	10/21/2016	ARL