**DISCLAIMER**

*THIS MAP WAS PREPARED FOR LOCAL PROPERTY ASSESSMENT PURPOSES ONLY. THE PARCELS SHOWN HEREON MAY NOT COMPLY WITH STATE AND LOCAL SUBDIVISION ORDINANCES. NO LIABILITY IS ASSUMED FOR THE USE OF THE INFORMATION HEREON. R & T CODE SEC. 327, 408.3, ETC.*

REVISED: 10/21/2016
REASON: CORRECT RD.
CAD TECH: ARL

# S½ OF NW¼ SEC. 10, T. 20S., R. 25E., M.D.B.&M.

TAX CODE AREA 145-003

195-15

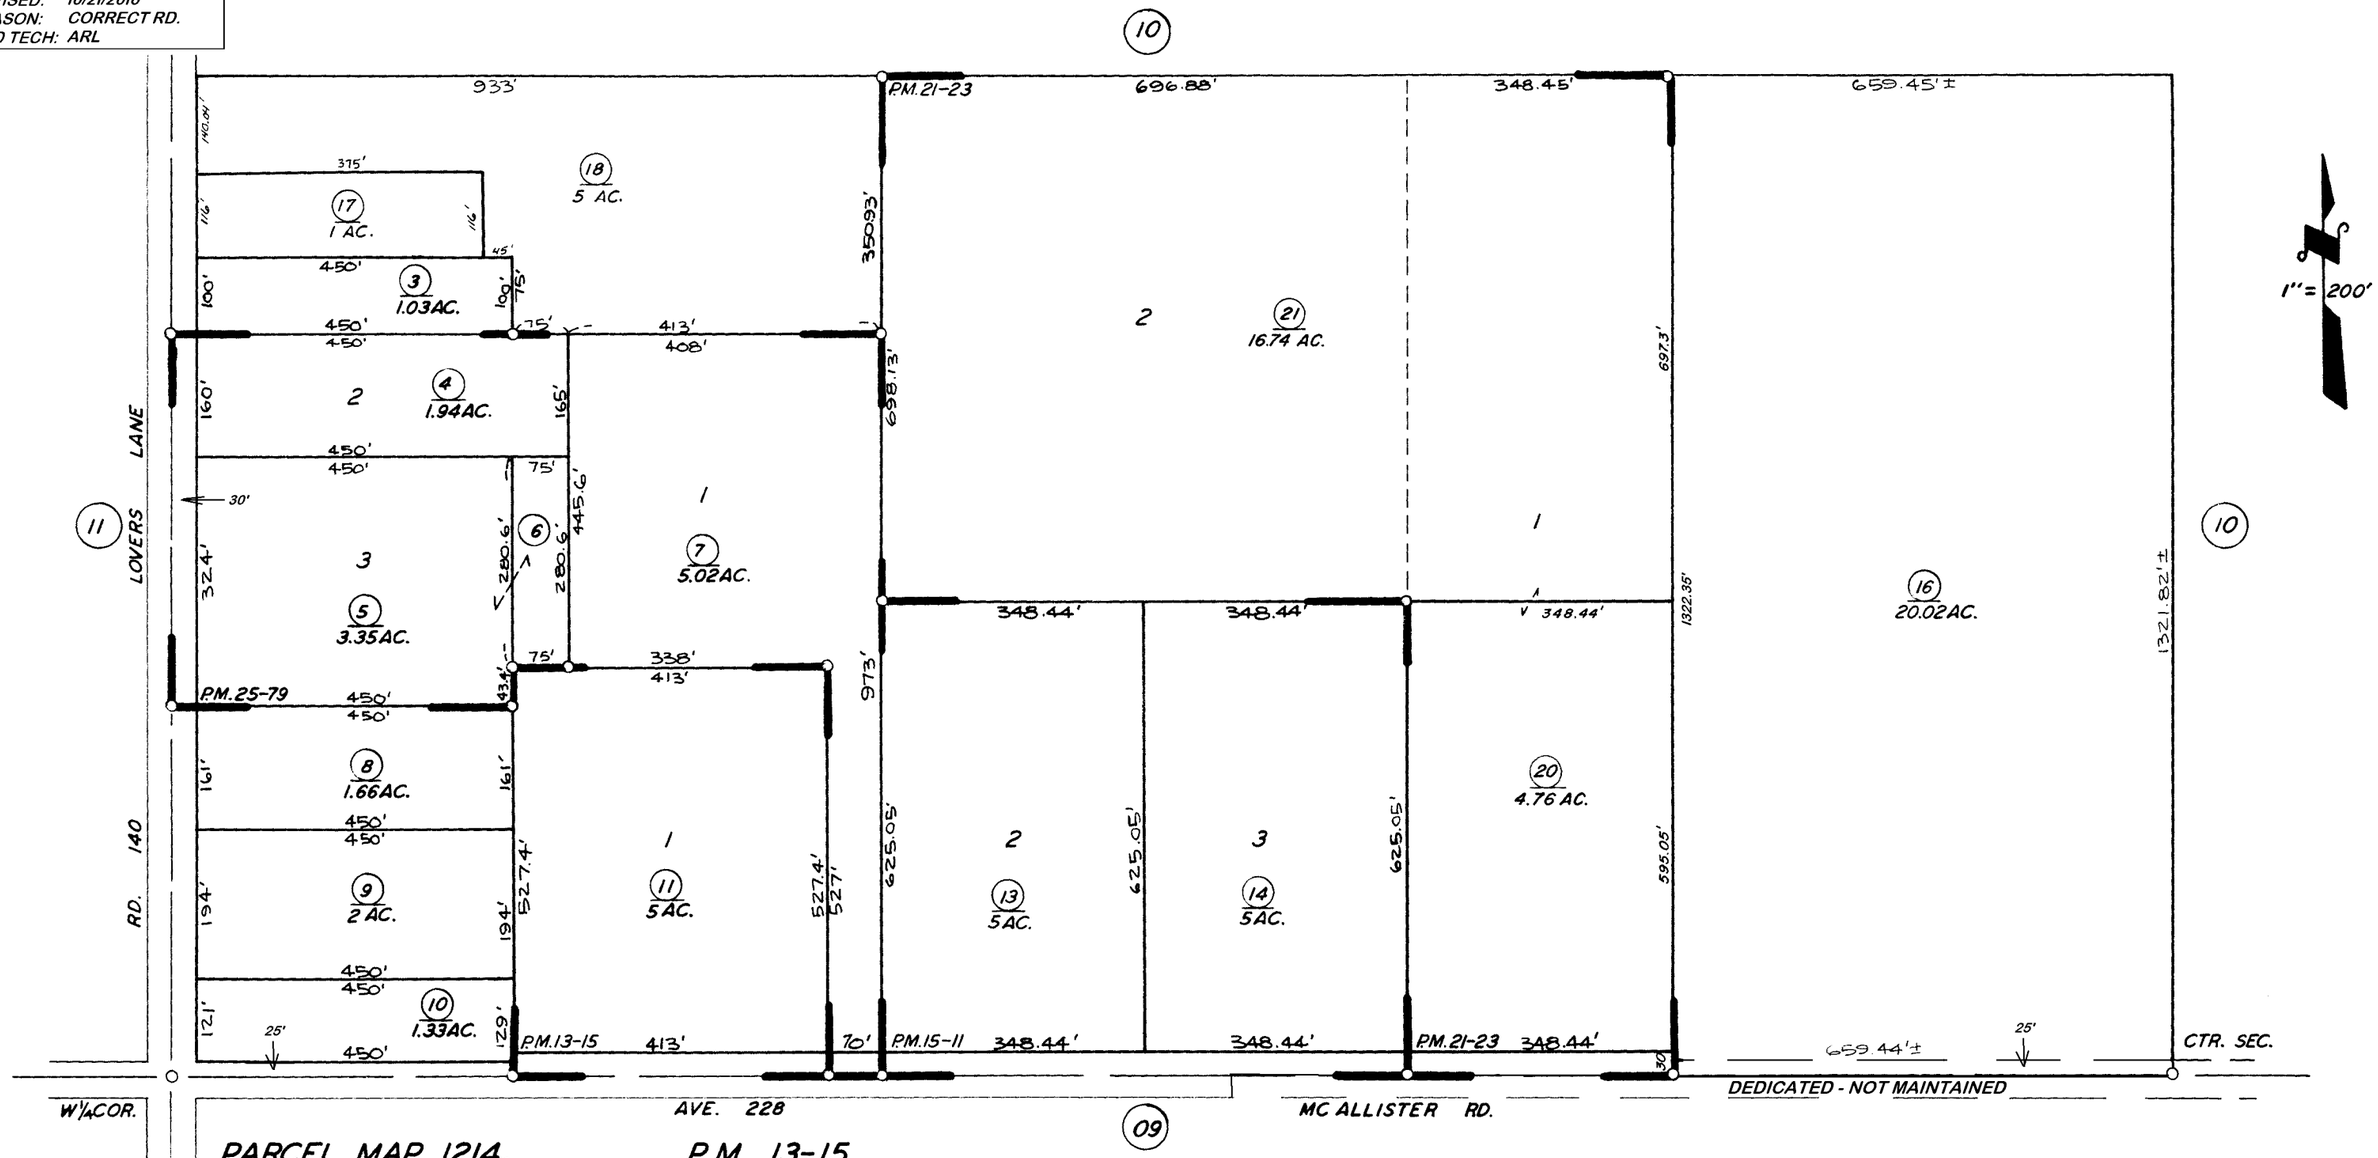


PARCEL MAP 1214, P.M. 13-15
PARCEL MAP 1410, P.M. 15-11
PARCEL MAP 2022, P.M. 21-23
PARCEL MAP 2478, P.M. 25-79

## VICINITY OF TULARE

ASSESSOR'S MAPS BK. 195, PG. 15.
COUNTY OF TULARE, CALIF.

NOTE — ASSESSOR'S BLOCK NUMBERS SHOWN IN ELLIPSES
ASSESSOR'S PARCEL NUMBERS SHOWN IN CIRCLES