DISCLAIMER

THIS MAP WAS PREPARED FOR LOCAL PROPERTY ASSESSMENT PURPOSES ONLY. THE PARCELS SHOWN HEREON MAY NOT COMPLY WITH STATE AND LOCAL SUBDIVISION ORDINANCES. NO LIABILITY IS ASSUMED FOR THE USE OF THE INFORMATION HEREON.

REVISED: 03/24/2009
REASON: 2009-I-COMBINE
CAD TECH: ASG

SEC.'S 27 & 28, T. 20 S., R. 25 E., M.D.B. & M.

TAX CODE AREA
145-005
149-002

196-06

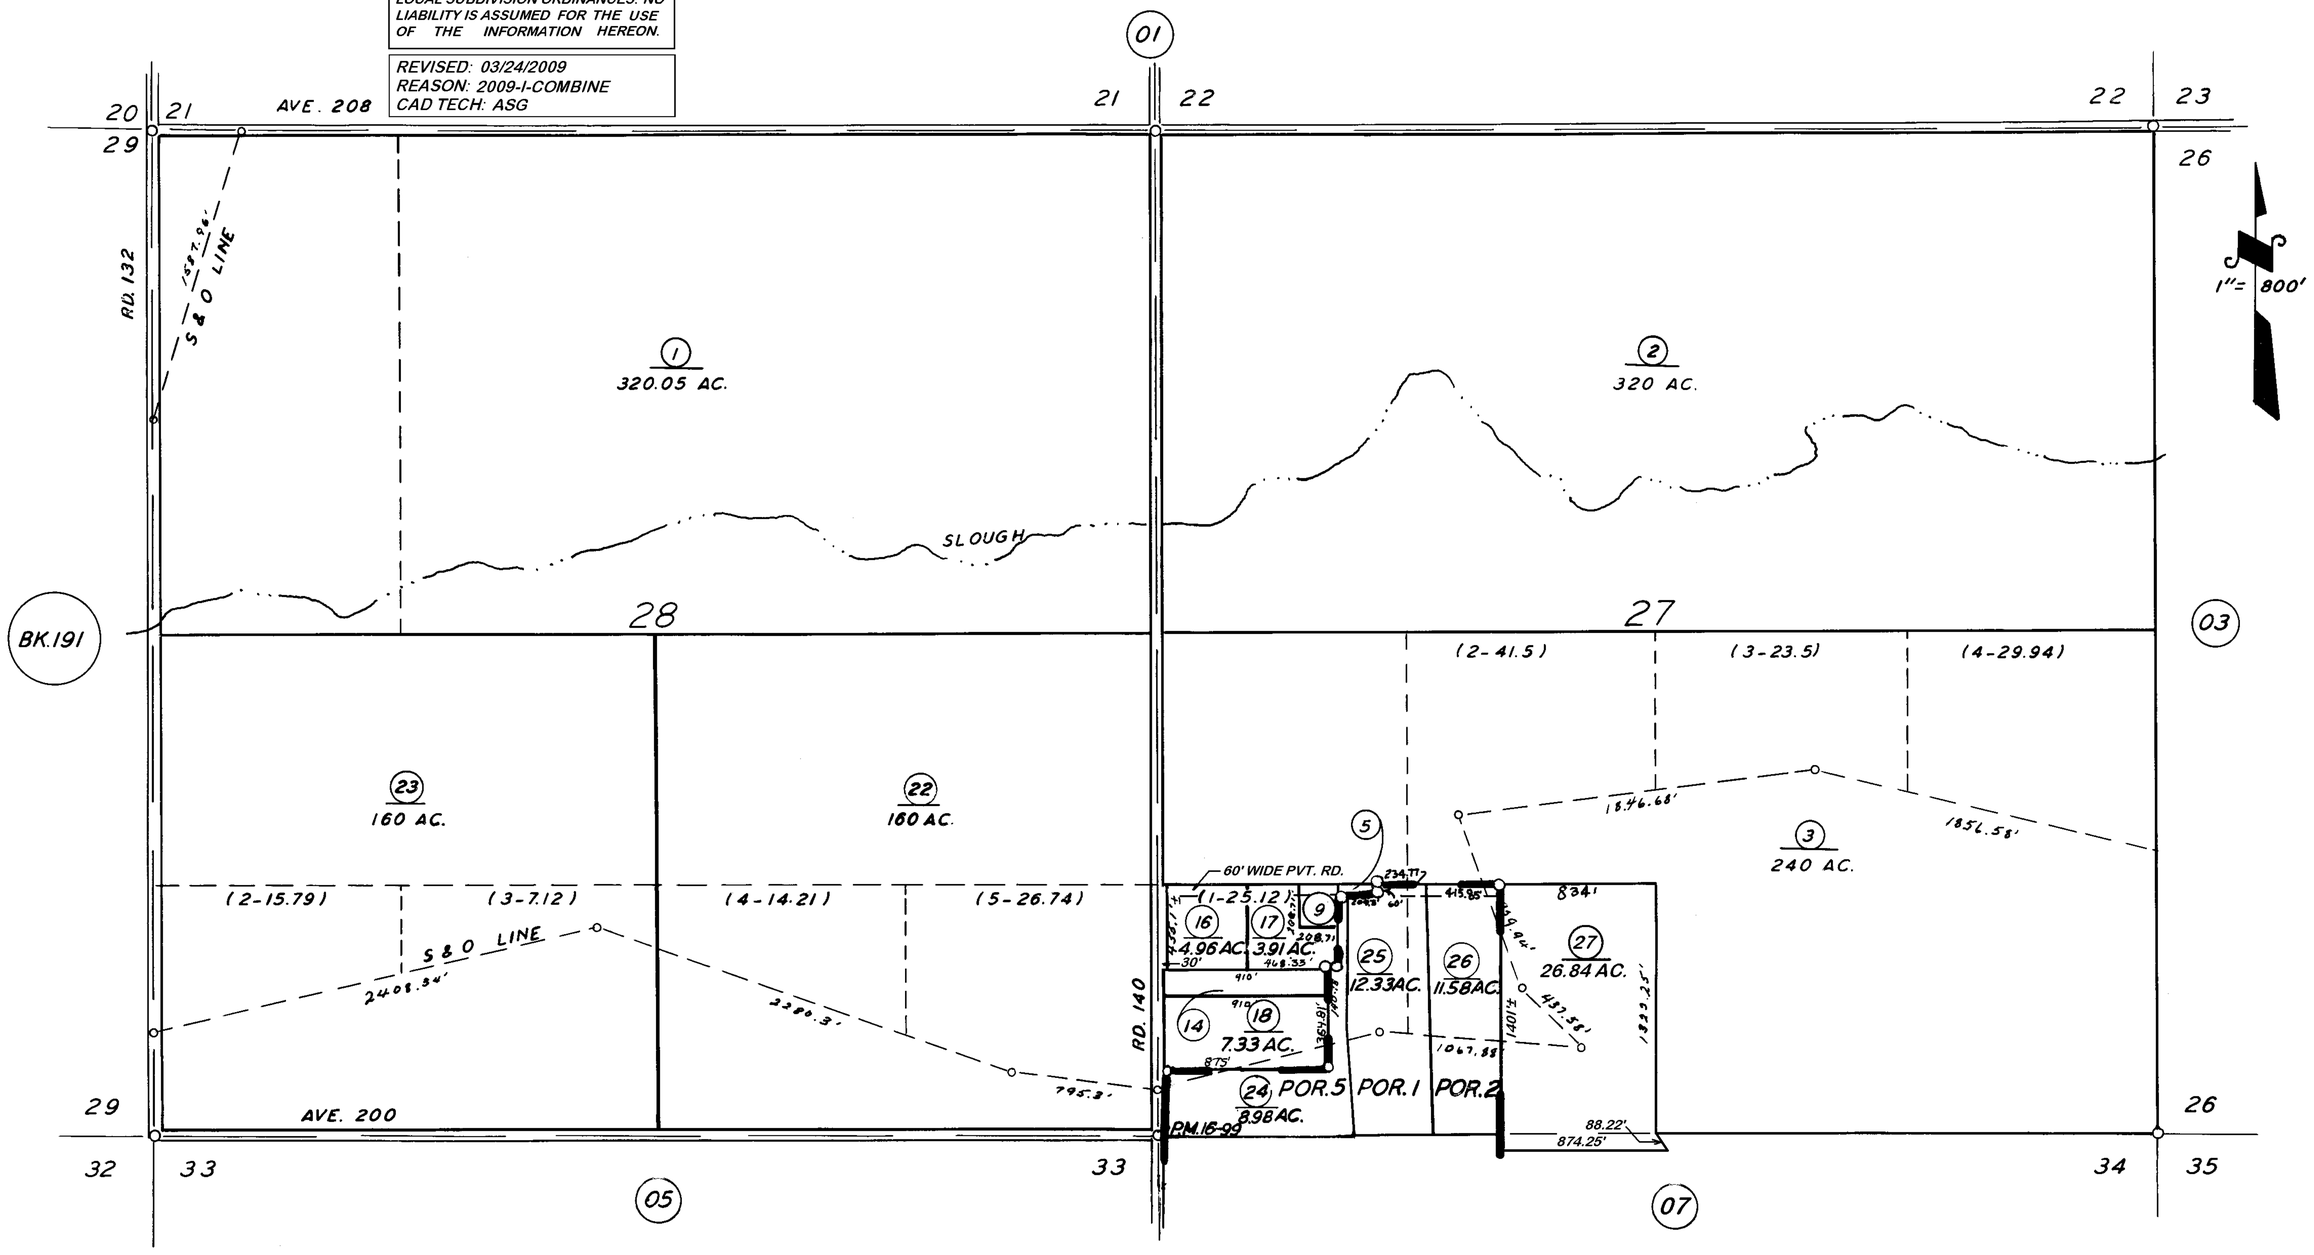

POR. PARCEL MAP 1598 P.M. 16-99

ASSESSOR'S MAPS BK. 196, PG. 06.
COUNTY OF TULARE, CALIF.

NOTE — ASSESSOR'S BLOCK NUMBERS SHOWN IN ELLIPSES
ASSESSOR'S PARCEL NUMBERS SHOWN IN CIRCLES