DISCLAIMER

THIS MAP WAS PREPARED FOR LOCAL PROPERTY ASSESSMENT PURPOSES ONLY AND THE PARCELS SHOWN HEREON MAY NOT COMPLY WITH STATE AND LOCAL SUBDIVISION ORDINANCES, AND NO LIABILITY IS ASSUMED FOR THE USE OF THE INFORMATION SHOWN HEREON.

N1/2 OF SEC.21, T.20S., R.26E., M.D.B.&M.

Tax Area Code 198–12
108–003

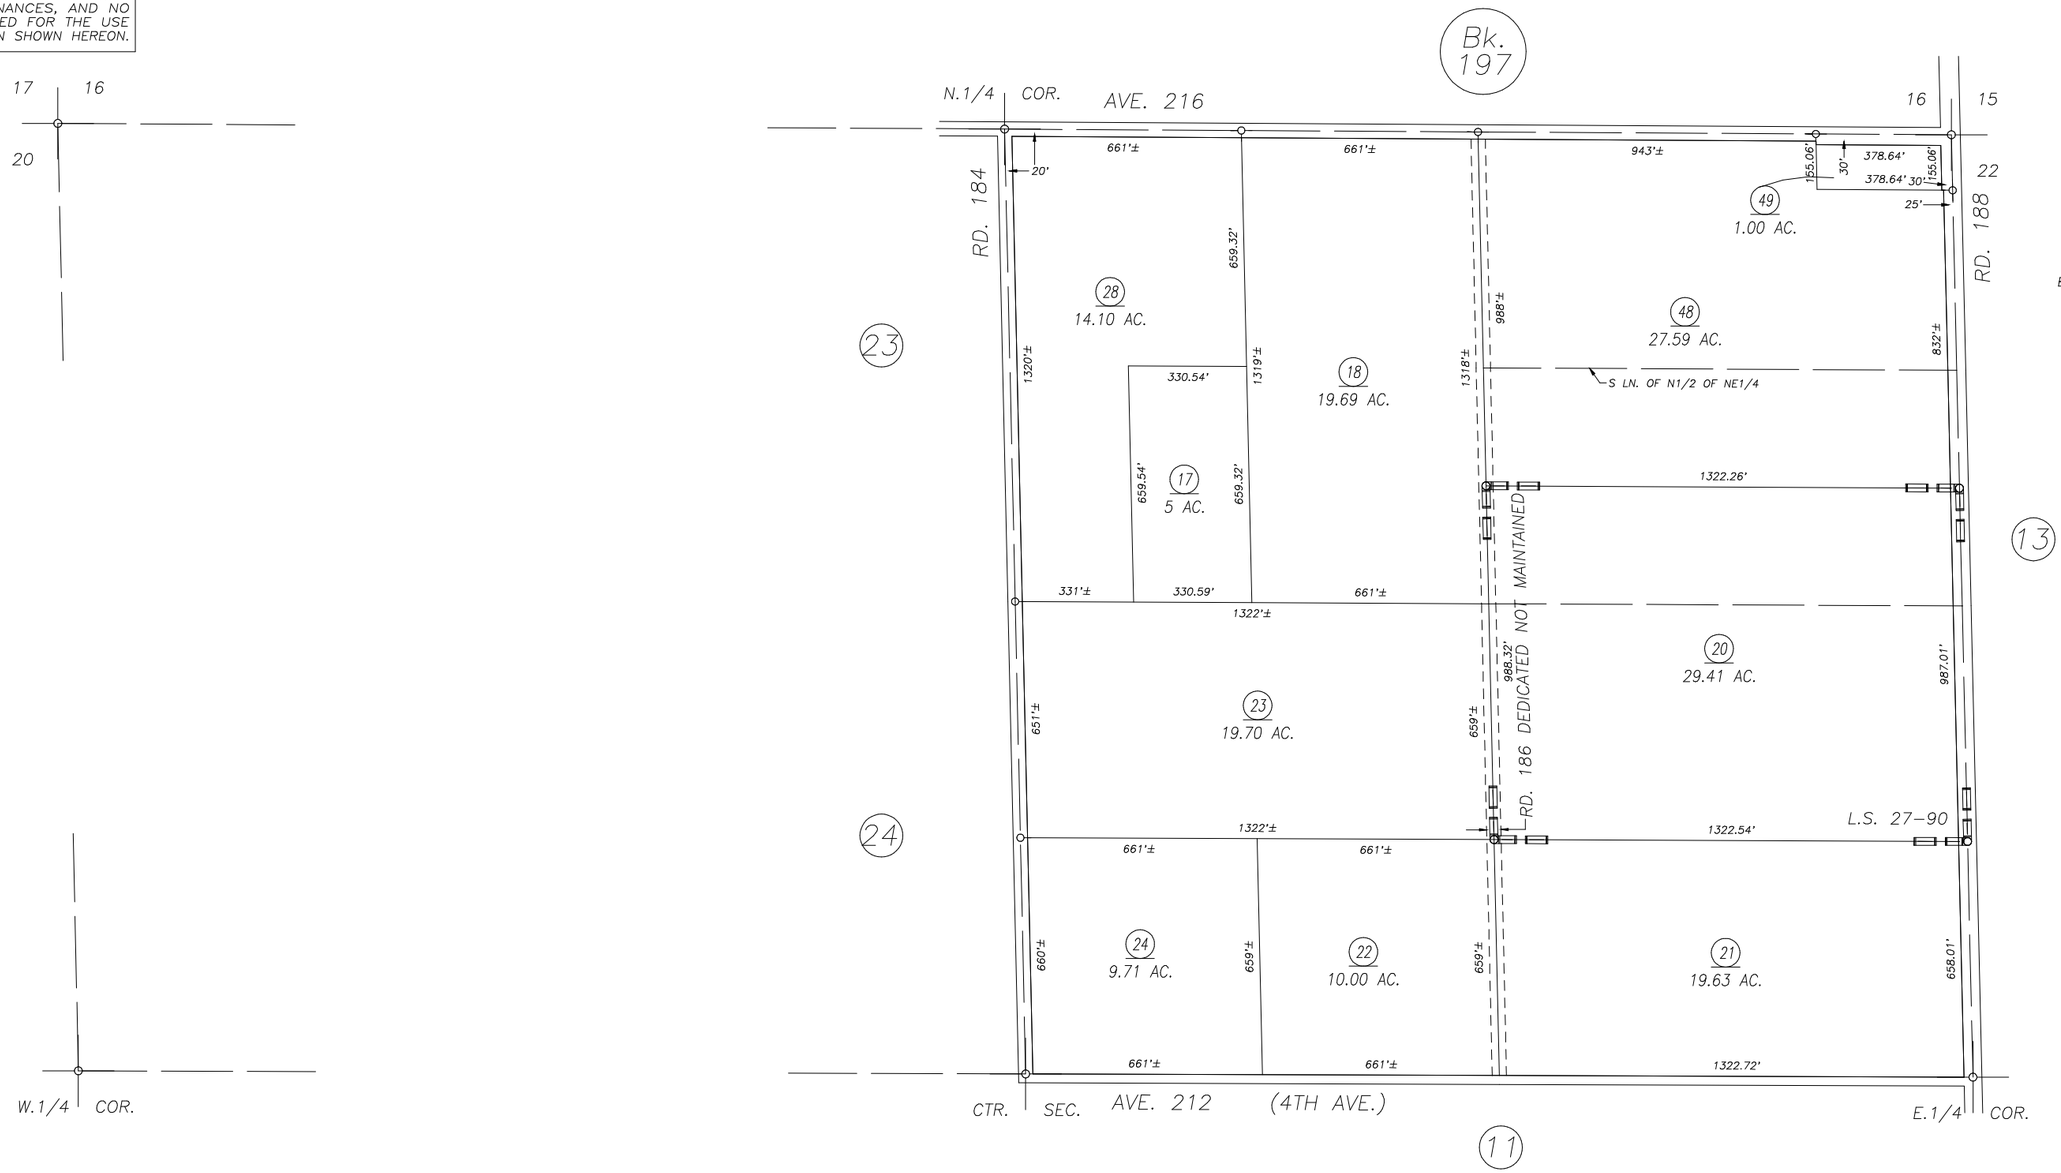

1" = 400'

BASIS OF BEARINGS:
L.S. 27–90

RECORD OF SURVEY, L.S. 27–90

VICINITY OF LINDSAY
ASSESSOR'S MAPS BK. 198 , PG. 12
COUNTY OF TULARE, CALIFORNIA, U.S.A.

NOTE: Assessor's Parcel Numbers Shown in Circles (1)
Assessor's Block Numbers Shown in Elipses (123)

REVISION	DATE	TECH
2006–0041194	02/09/2009	MLC