# N1/2 OF SEC. 11, T.20, R.26E., M.D.B.&M.

Tax Area Codes 199–01
108–003

**DISCLAIMER**

THIS MAP WAS PREPARED FOR LOCAL PROPERTY ASSESSMENT PURPOSES ONLY AND THE PARCELS SHOWN HEREON MAY NOT COMPLY WITH STATE AND LOCAL SUBDIVISION ORDINANCES, AND NO LIABILITY IS ASSUMED FOR THE USE OF THE INFORMATION SHOWN HEREON. R & T CODE SEC. 327, 408.3, ETC.

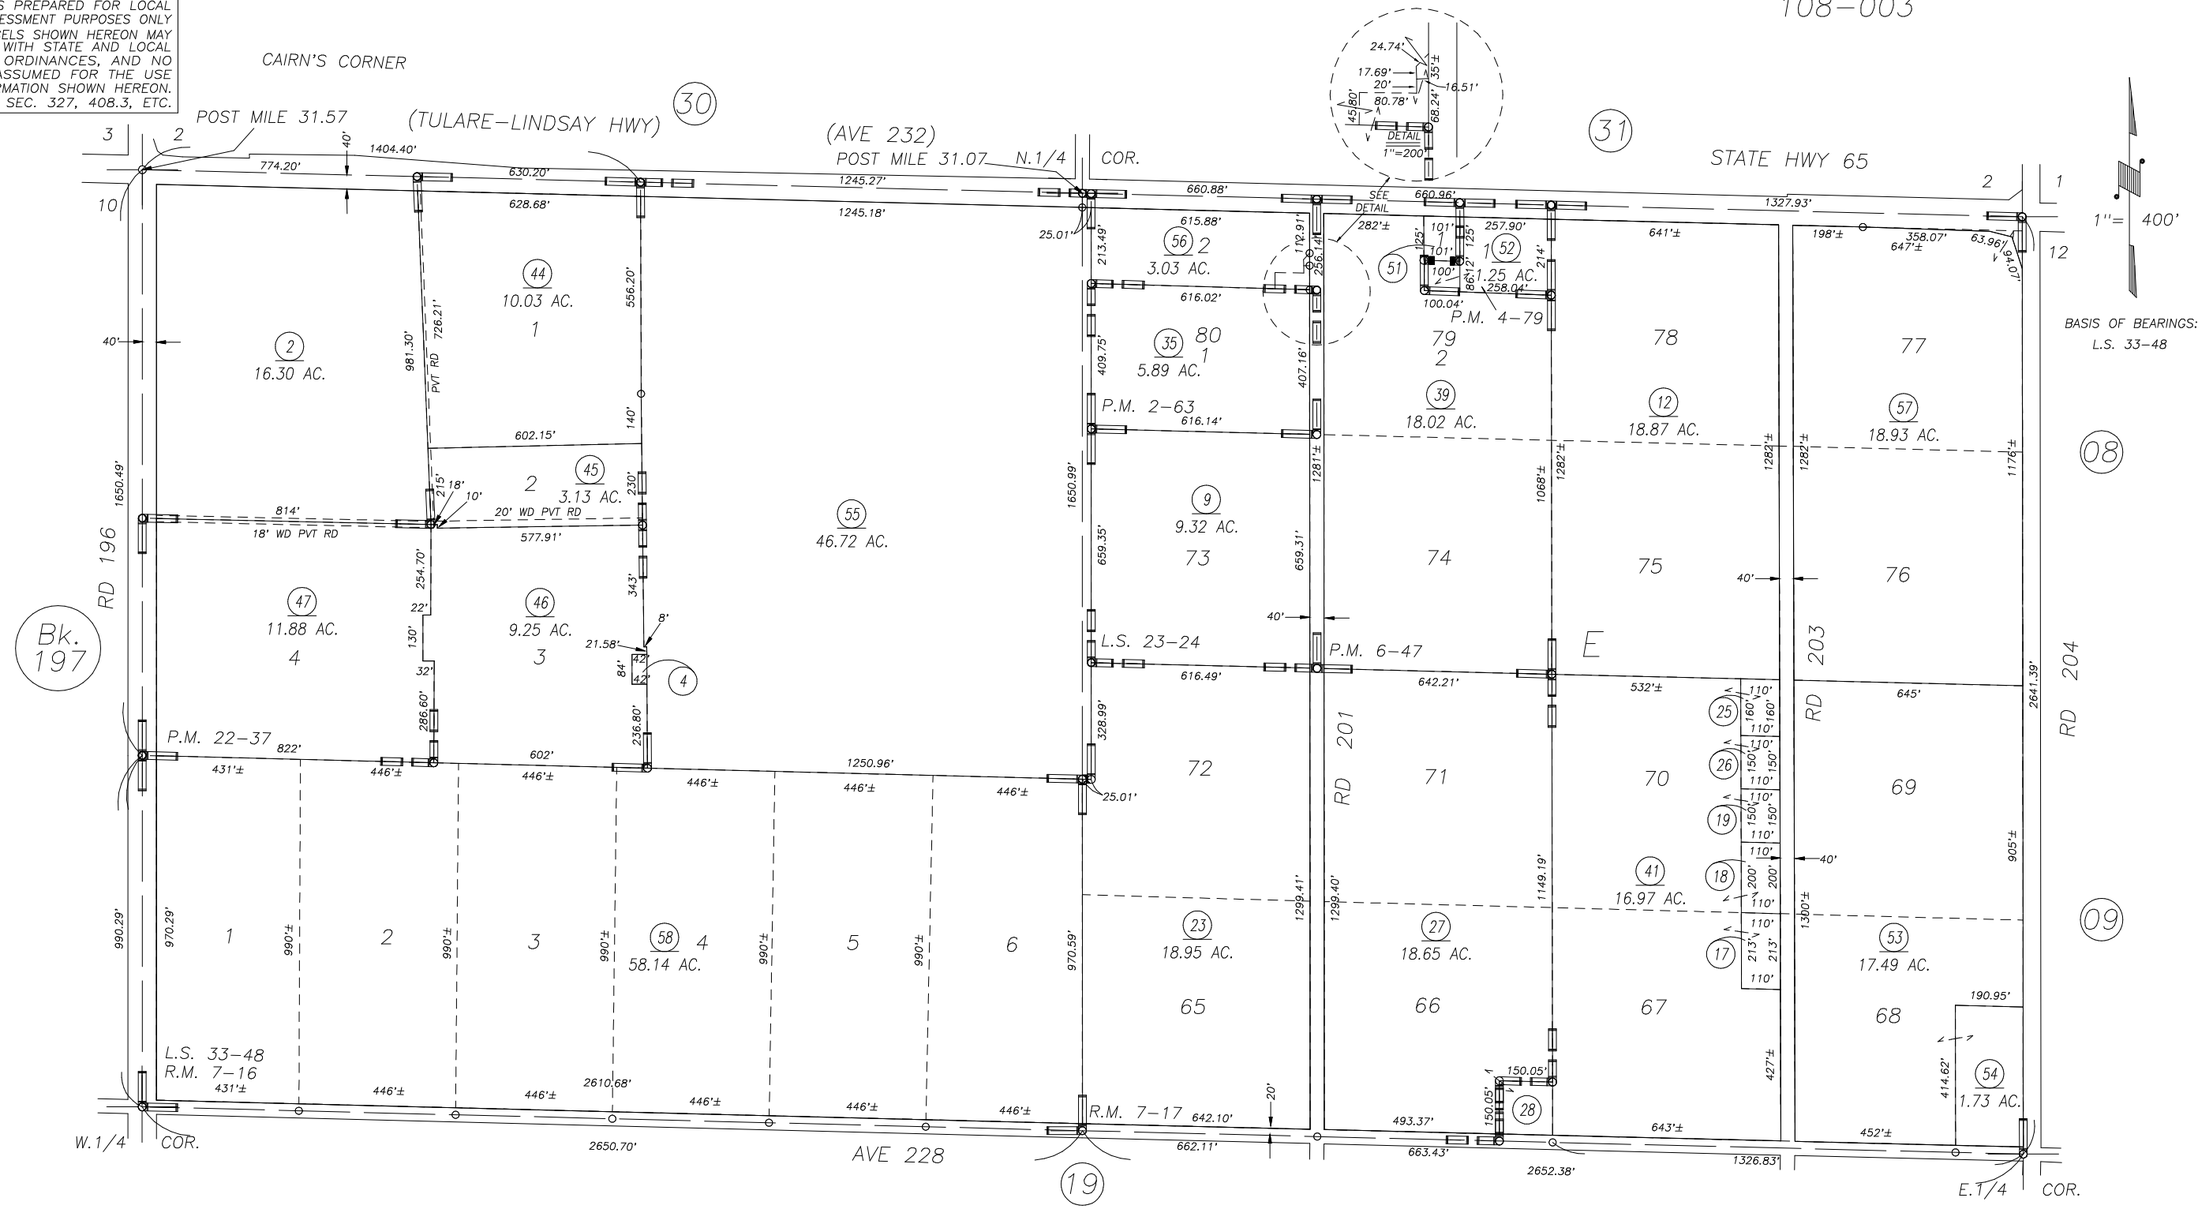


POR. PARADISE COLONY, R.M. 7–17
WASHINGTON NAVEL ORANGE GROVE, R.M. 7–16
PARCEL MAP 163, P.M. 2–63
PARCEL MAP 379, P.M. 4–79
PARCEL MAP 547, P.M. 6–47
PARCEL MAP 2136, P.M. 22–37
RECORD OF SURVEY, L.S. 23–24

RECORD OF SURVEY, L.S. 33–48

VICINITY OF LINDSAY
ASSESSOR'S MAPS BK. 199 , PG. 01
COUNTY OF TULARE, CALIFORNIA, U.S.A.

NOTE: Assessor's Parcel Numbers Shown in Circles (1)
Assessor's Block Numbers Shown in Ellipses (123)

| REVISION | DATE | TECH |
|---|---|---|
| 2016–0005278 | 4/04/2016 | NFL |