DISCLAIMER

THIS MAP WAS PREPARED FOR LOCAL PROPERTY ASSESSMENT PURPOSES ONLY. THE PARCELS SHOWN HEREON MAY NOT COMPLY WITH STATE AND LOCAL SUBDIVISION ORDINANCES. NO LIABILITY IS ASSUMED FOR THE USE OF THE INFORMATION HEREON.

REVISED: 09/10/2012
REASON: 2012-0026425
CAD TECH: C.M.B.

N½ SEC. 2, T.20S., R.26E., M. D. B. & M.

TAX CODE AREA
108-003
108-007

199-03

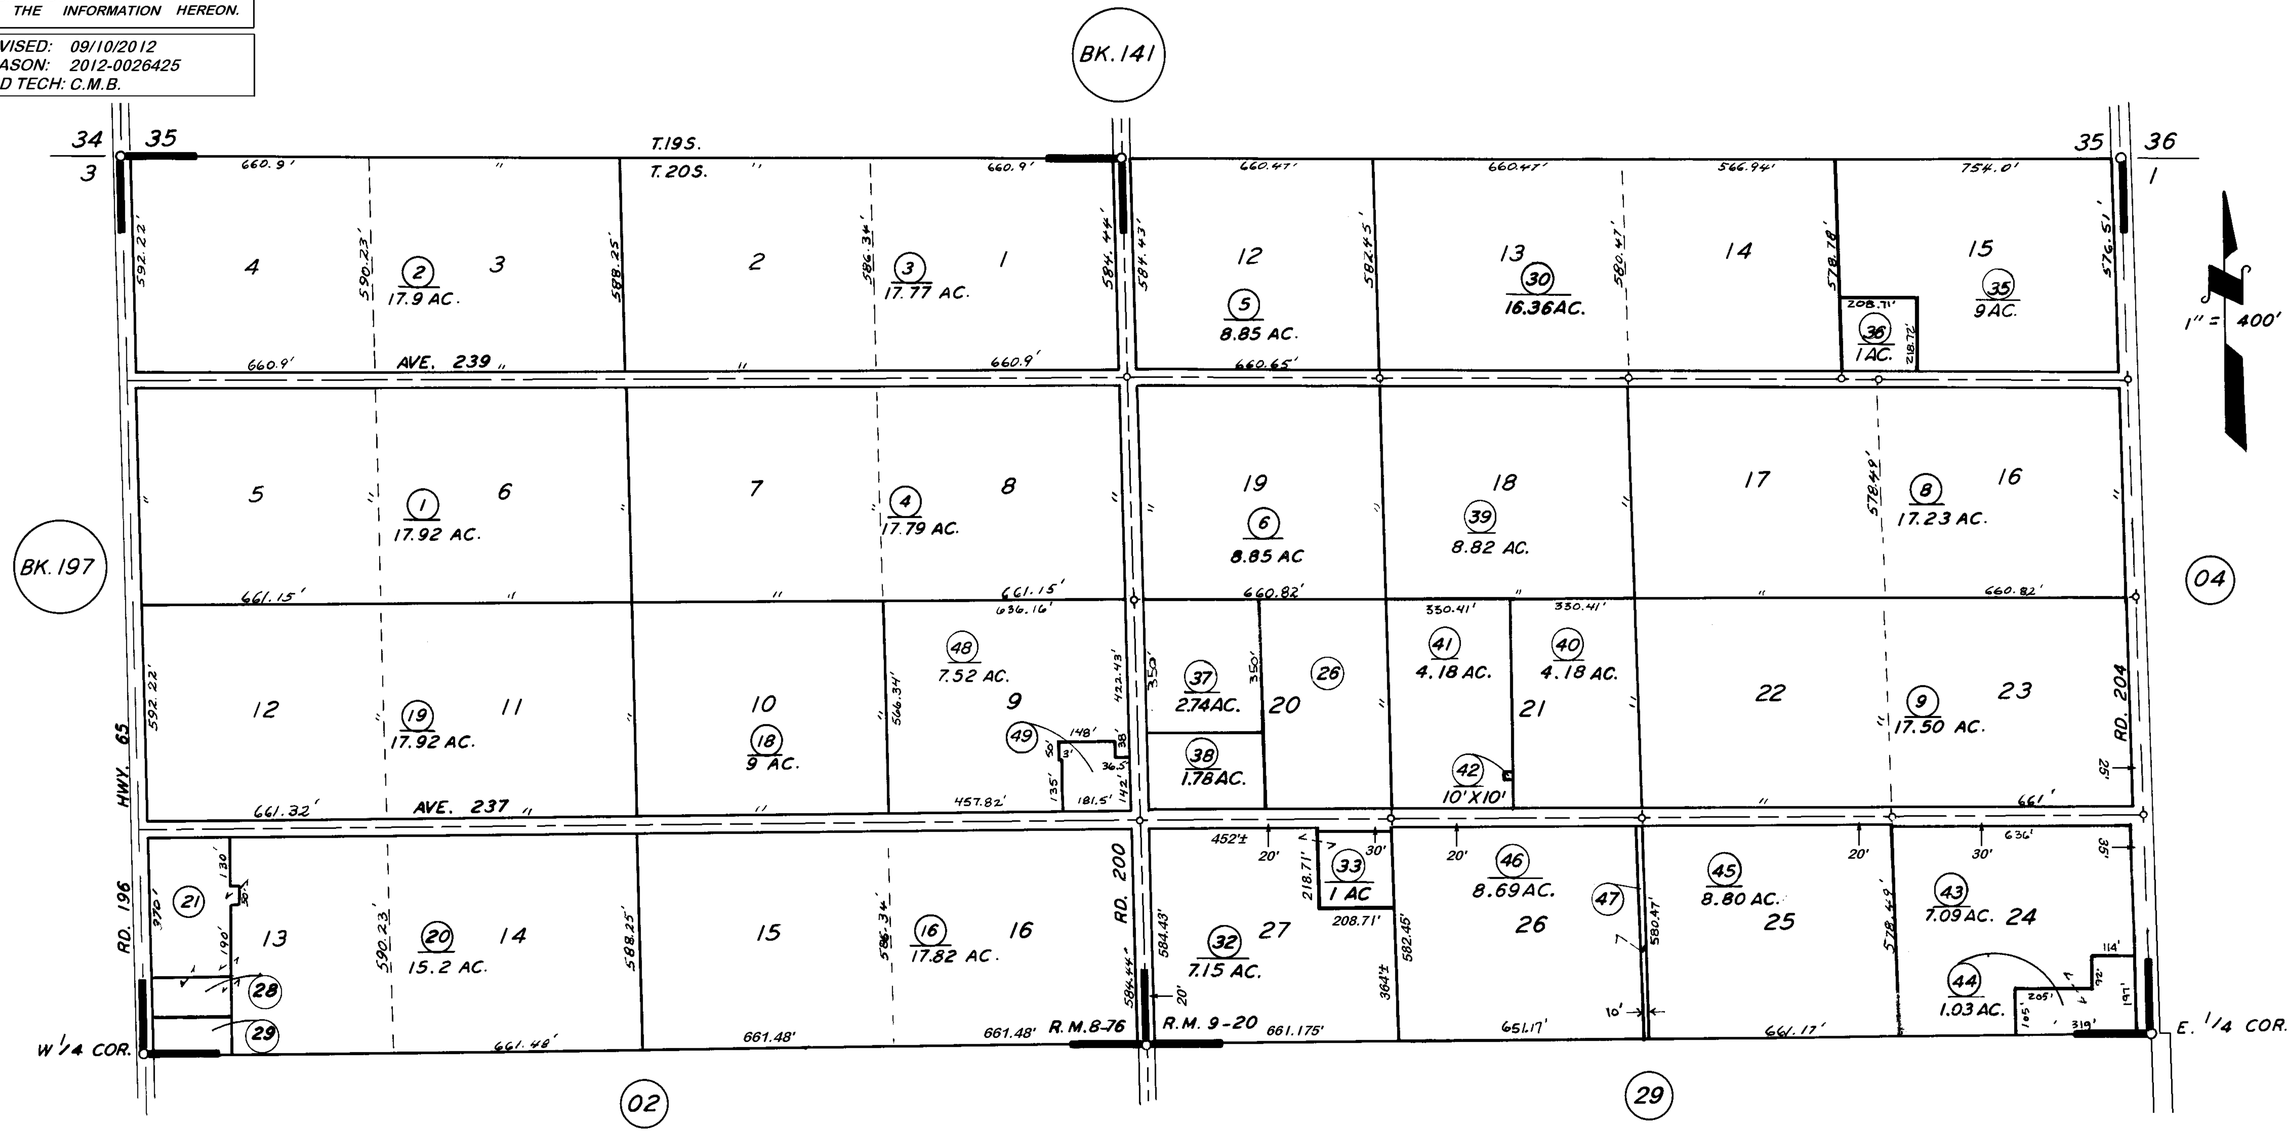

SIERRA VISTA COL. R. M. 8-76
POR. WILSON ORANGE COL. R. M. 9-20

VICINITY OF LINDSAY

ASSESSOR'S MAPS BK. 199, PG. 03.
COUNTY OF TULARE, CALIF.

NOTE — ASSESSOR'S BLOCK NUMBERS SHOWN IN ELLIPSES
ASSESSOR'S PARCEL NUMBERS SHOWN IN CIRCLES