DISCLAIMER

THIS MAP WAS PREPARED FOR LOCAL PROPERTY ASSESSMENT PURPOSES ONLY. THE PARCELS SHOWN HEREON MAY NOT COMPLY WITH STATE AND LOCAL SUBDIVISION ORDINANCES. NO LIABILITY IS ASSUMED FOR THE USE OF THE INFORMATION HEREON.

REVISED: 09/10/2012
REASON: CORRECT RD. 204
CAD TECH: CMB

POR. N½ OF SEC. 1, T.20S., R.26E., M.D.B. & M.

TAX CODE AREA
108-003

199-04

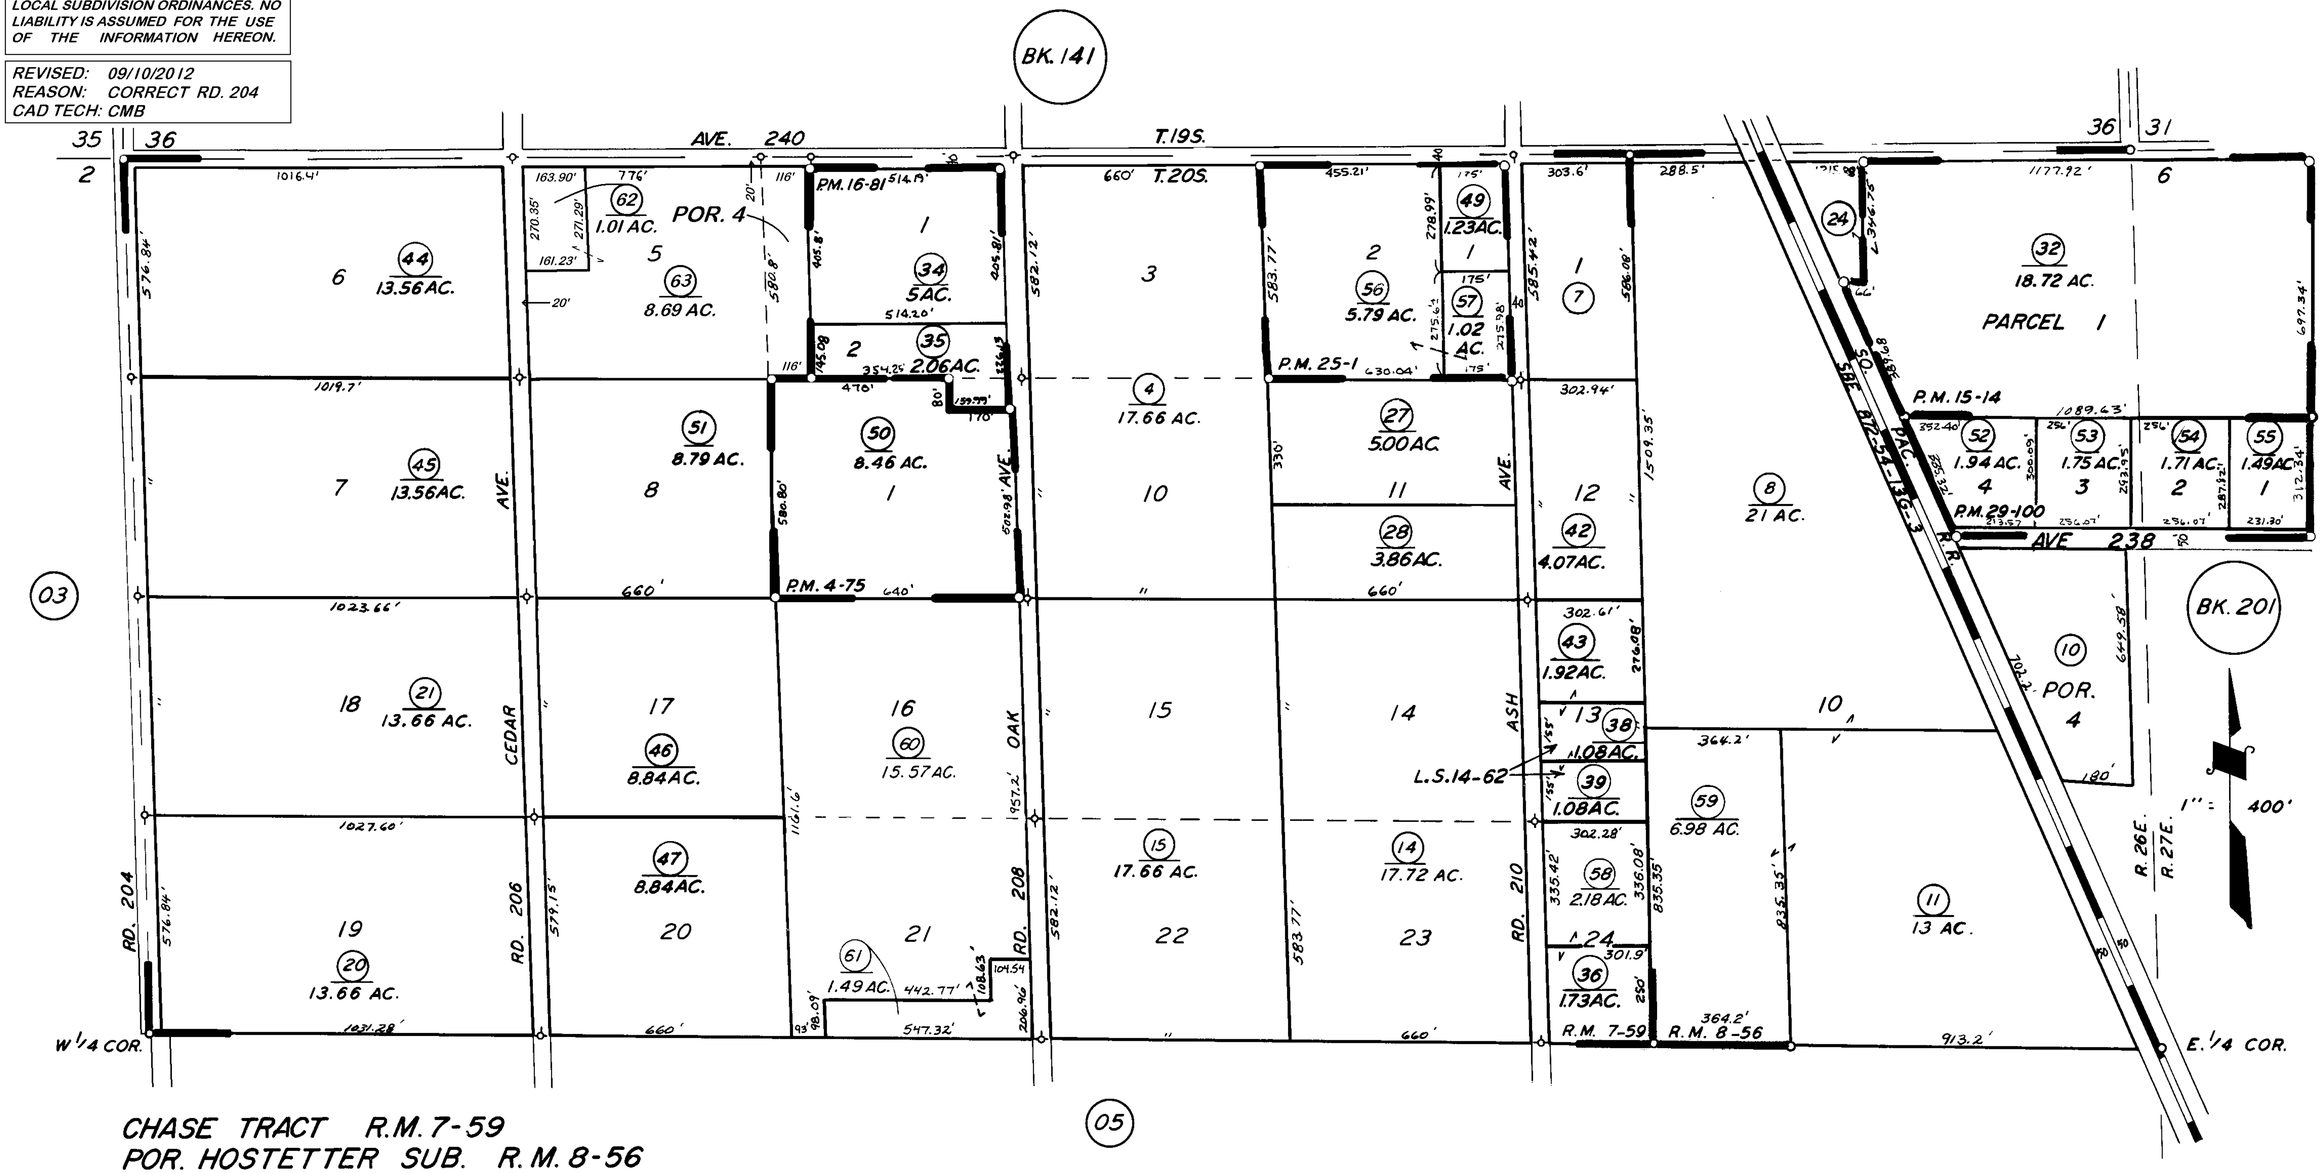

CHASE TRACT R.M. 7-59
POR. HOSTETTER SUB. R.M. 8-56
PARCEL MAP 375 P.M. 4-75
PARCEL MAP 1413 P.M. 15-14
PARCEL MAP 1580 P.M. 16-81
PARCEL MAP 2400 P.M. 25-1
PARCEL MAP 2899 P.M. 29-100
RECORD OF SURVEY L.S. 14-62

VICINITY OF LINDSAY

ASSESSOR'S MAPS BK. 199, PG. 04.
COUNTY OF TULARE, CALIF.

NOTE — ASSESSOR'S BLOCK NUMBERS SHOWN IN ELLIPSES
ASSESSOR'S PARCEL NUMBERS SHOWN IN CIRCLES