DISCLAIMER

THIS MAP WAS PREPARED FOR LOCAL PROPERTY ASSESSMENT PURPOSES ONLY AND THE PARCELS SHOWN HEREON MAY NOT COMPLY WITH STATE AND LOCAL SUBDIVISION ORDINANCES, AND NO LIABILITY IS ASSUMED FOR THE USE OF THE INFORMATION SHOWN HEREON. R & T CODE SEC. 327, 408.3, ETC.

S1/2 SEC.1, T.20S., R.26E., M.D.B.&M.

Tax Area Codes 199–05

003–000 003–021
003–017 108–003

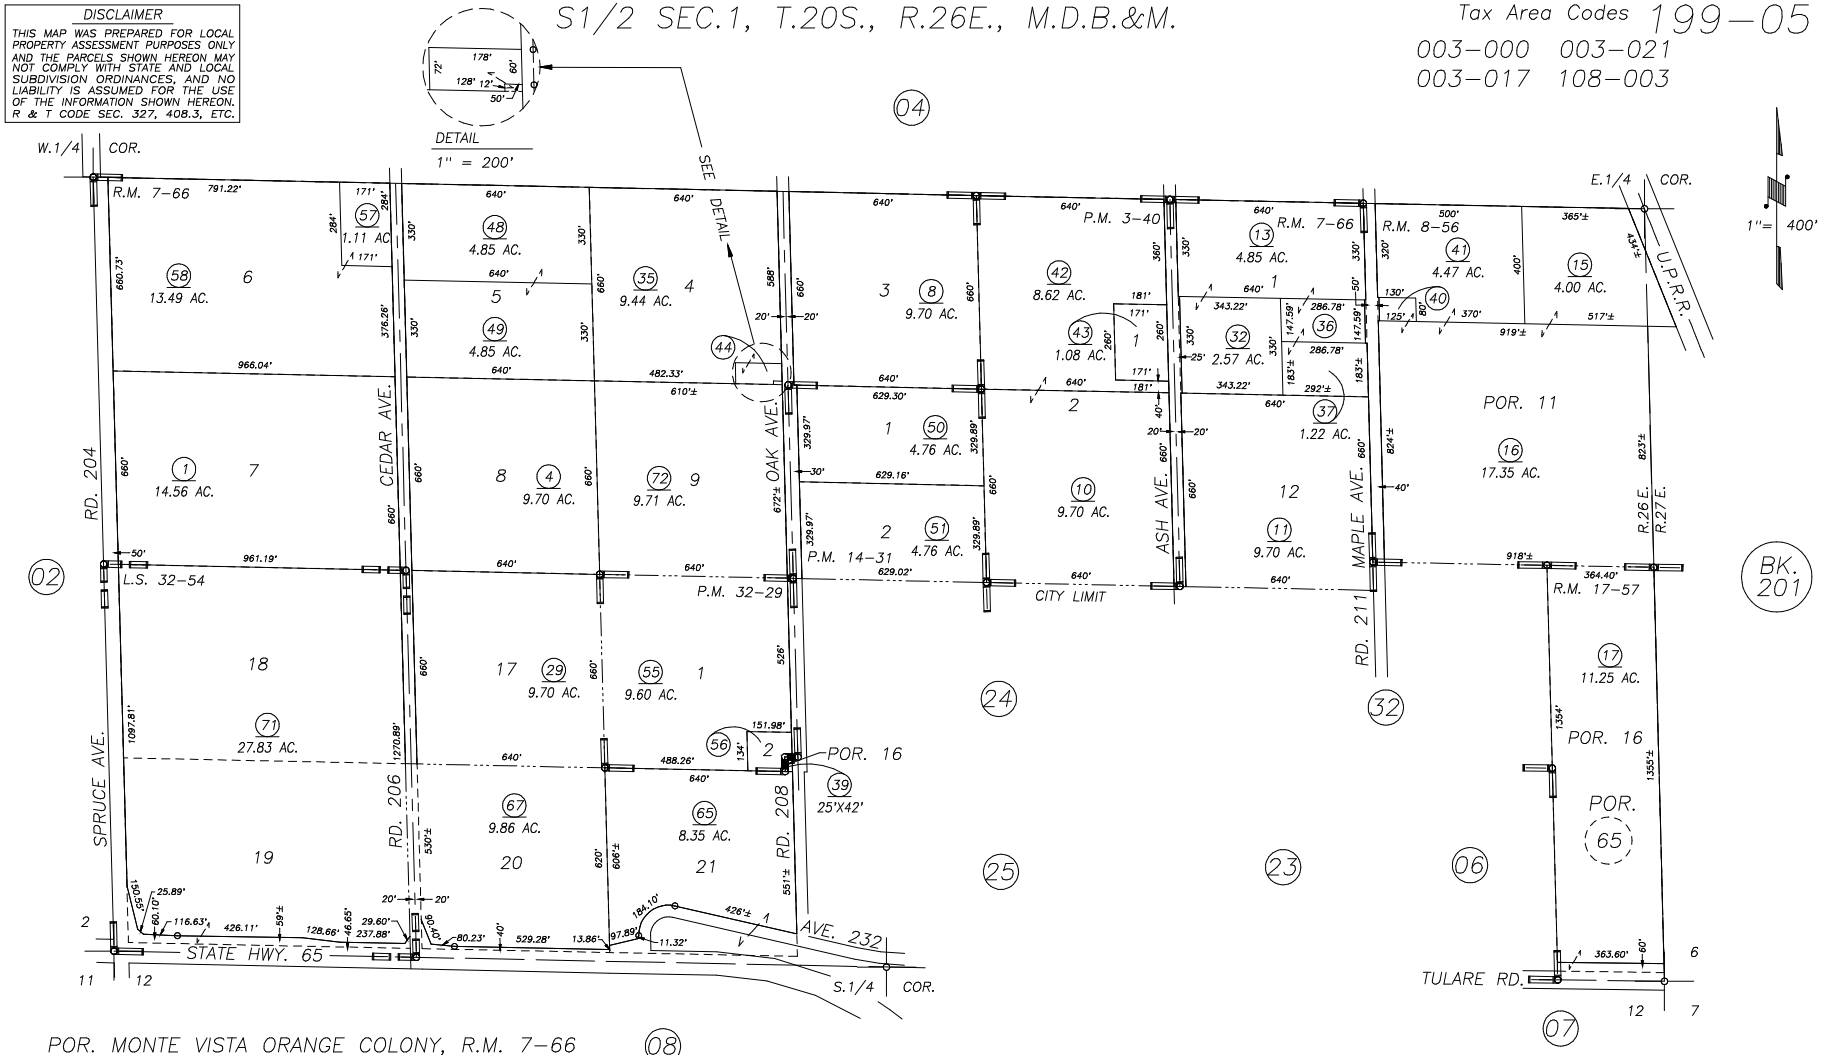

POR. MONTE VISTA ORANGE COLONY, R.M. 7–66 (08)
POR. HOSTETTERS SUB., R.M. 8–56
POR. OFFICIAL MAP–CITY OF LINDSAY, R.M. 17–57 (◌ BLK. NOS.)
PARCEL MAP 240, P.M. 3–40
POR. PARCEL MAP 1330, P.M. 14–31
PARCEL MAP 3128, P.M. 32–29
POR. RECORD OF SURVEY, L.S. 28–64 (STATE HWY. 65)
RECORD OF SURVEY, L.S. 32–54

CITY OF LINDSAY
ASSESSOR'S MAPS BK. 199 , PG. 05
COUNTY OF TULARE, CALIFORNIA, U.S.A.

NOTE: Assessor's Parcel Numbers Shown in Circles (1)
Assessor's Block Numbers Shown in Ellipses (123)

1–COMBINE	08/12/2014	RLW
REVISION	DATE	TECH