DISCLAIMER

THIS MAP WAS PREPARED FOR LOCAL PROPERTY ASSESSMENT PURPOSES ONLY. THE PARCELS SHOWN HEREON MAY NOT COMPLY WITH STATE AND LOCAL SUBDIVISION ORDINANCES. NO LIABILITY IS ASSUMED FOR THE USE OF THE INFORMATION HEREON.

REVISED: 05/16/2013
REASON: 2013-0024208
CAD TECH: RLW

N½ OF NE¼ OF NE¼ SEC. 12, T.20S., R.26E., M.D.B.&M.

TAX CODE AREA
003-000 003-021
003-018 003-022

199-07

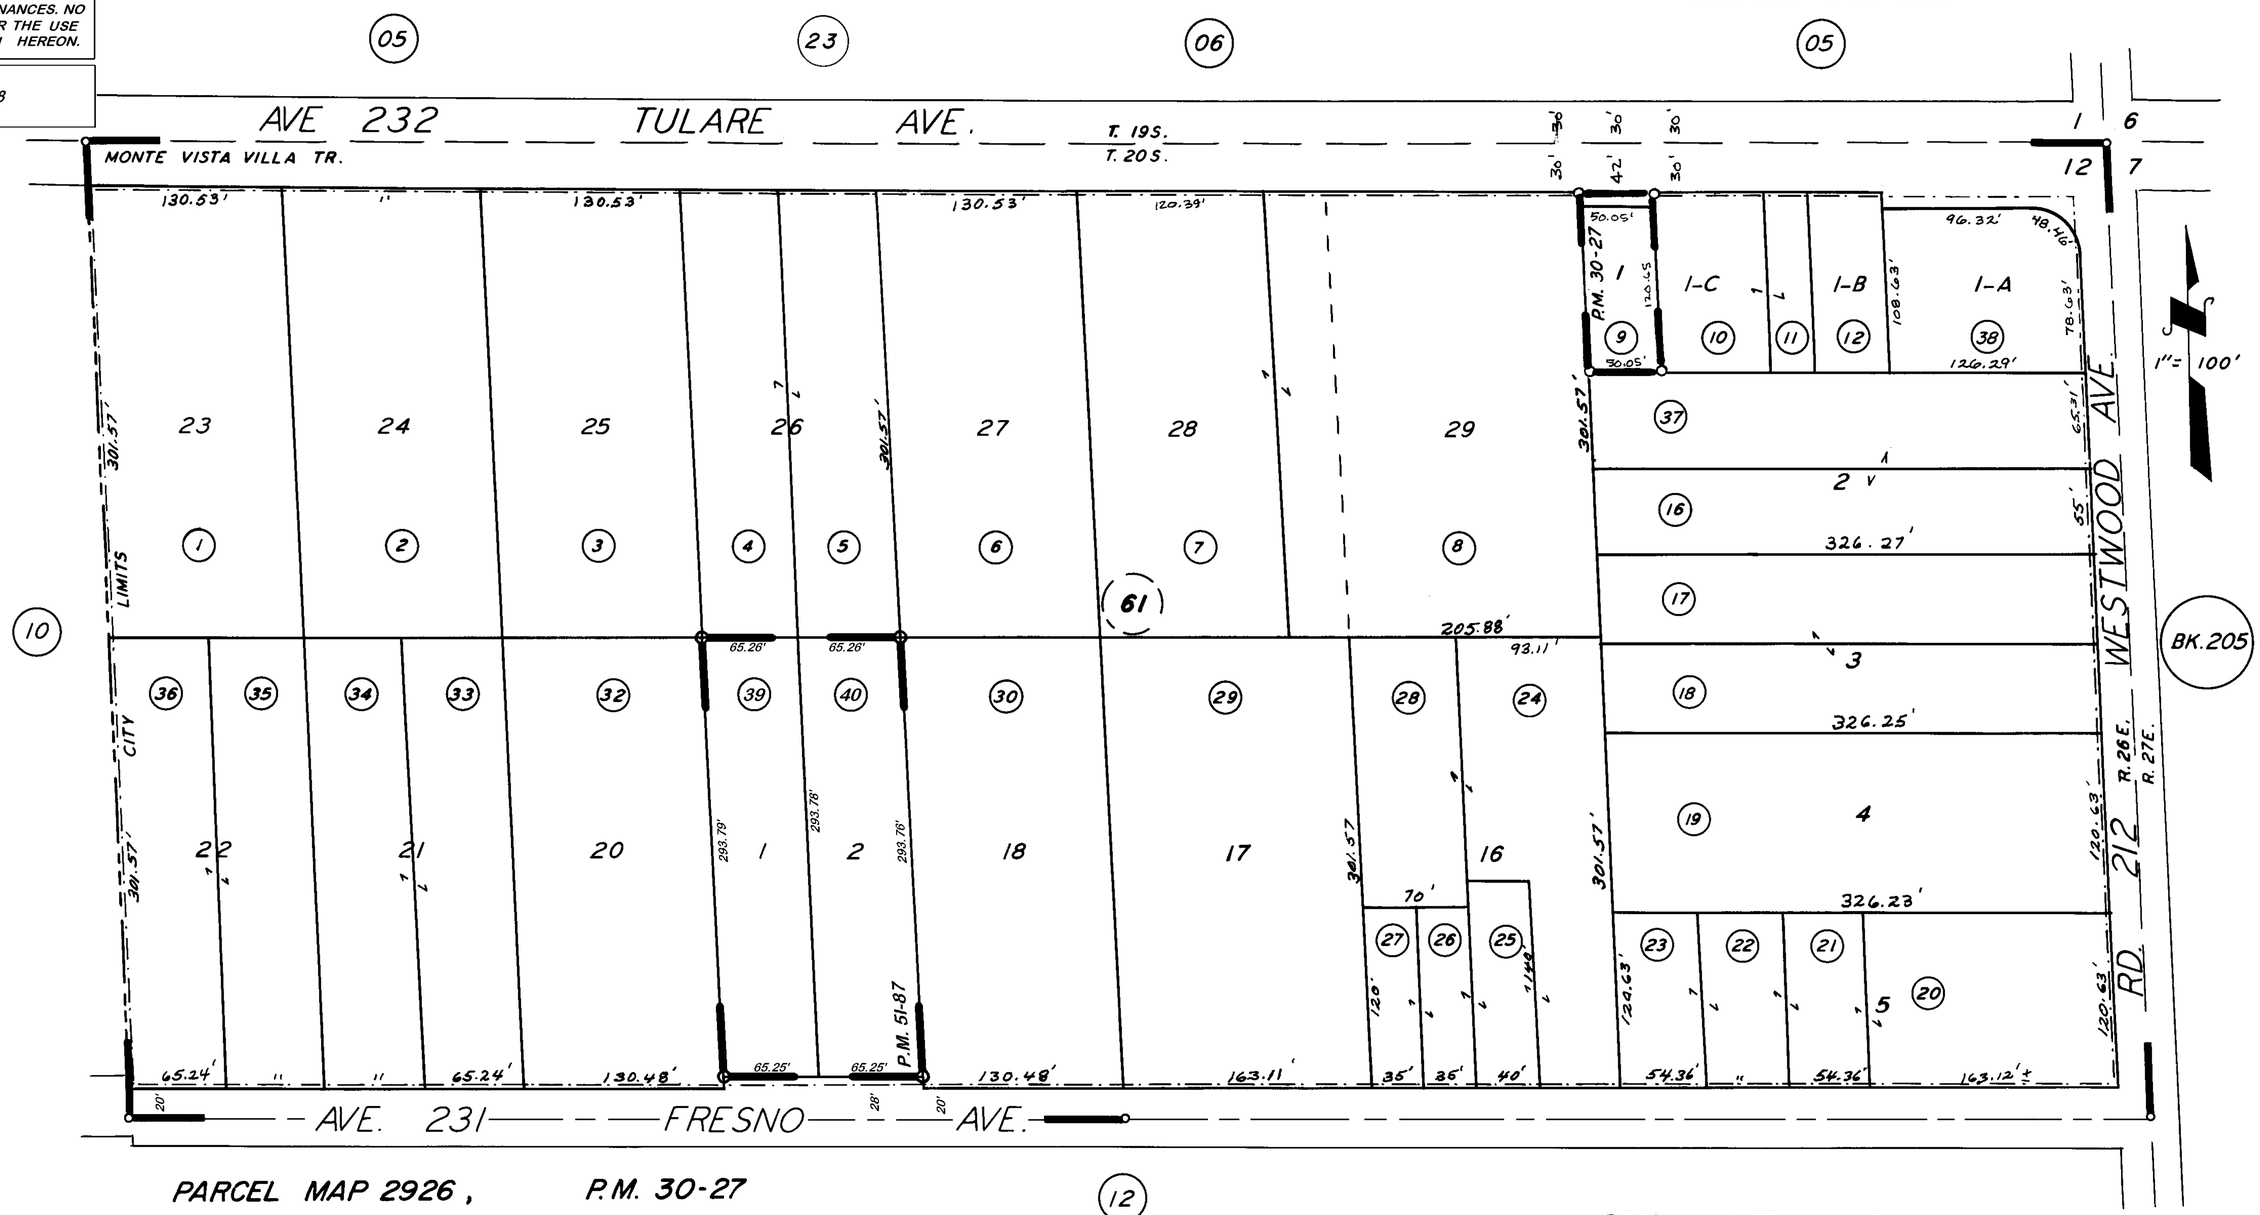

PARCEL MAP 2926, P.M. 30-27
PARCEL MAP NO. 5081, P.M. 51-87

(100) INDICATES ARBITRARY BLOCK NUMBERS

INDICATES ARBITRARY BLOCK LINES

REFERENCE: R.M. 17-57.

CITY OF LINDSAY
ASSESSOR'S MAPS BK. 199, PG. 07.
COUNTY OF TULARE, CALIF.

NOTE — ASSESSOR'S BLOCK NUMBERS SHOWN IN ELLIPSES
ASSESSOR'S PARCEL NUMBERS SHOWN IN CIRCLES