DISCLAIMER

THIS MAP WAS PREPARED FOR LOCAL PROPERTY ASSESSMENT PURPOSES ONLY. THE PARCELS SHOWN HEREON MAY NOT COMPLY WITH STATE AND LOCAL SUBDIVISION ORDINANCES. NO LIABILITY IS ASSUMED FOR THE USE OF THE INFORMATION HEREON. R & T CODE SEC. 327, 408.3, ETC.

REVISED: 8/22/2016
REASON: 2016-0013057
CAD TECH: NFL

S 1/2 OF SEC. 11, T.20S., R.26E., M.D.B. & M.

TAX CODE AREA 108-003

199-19

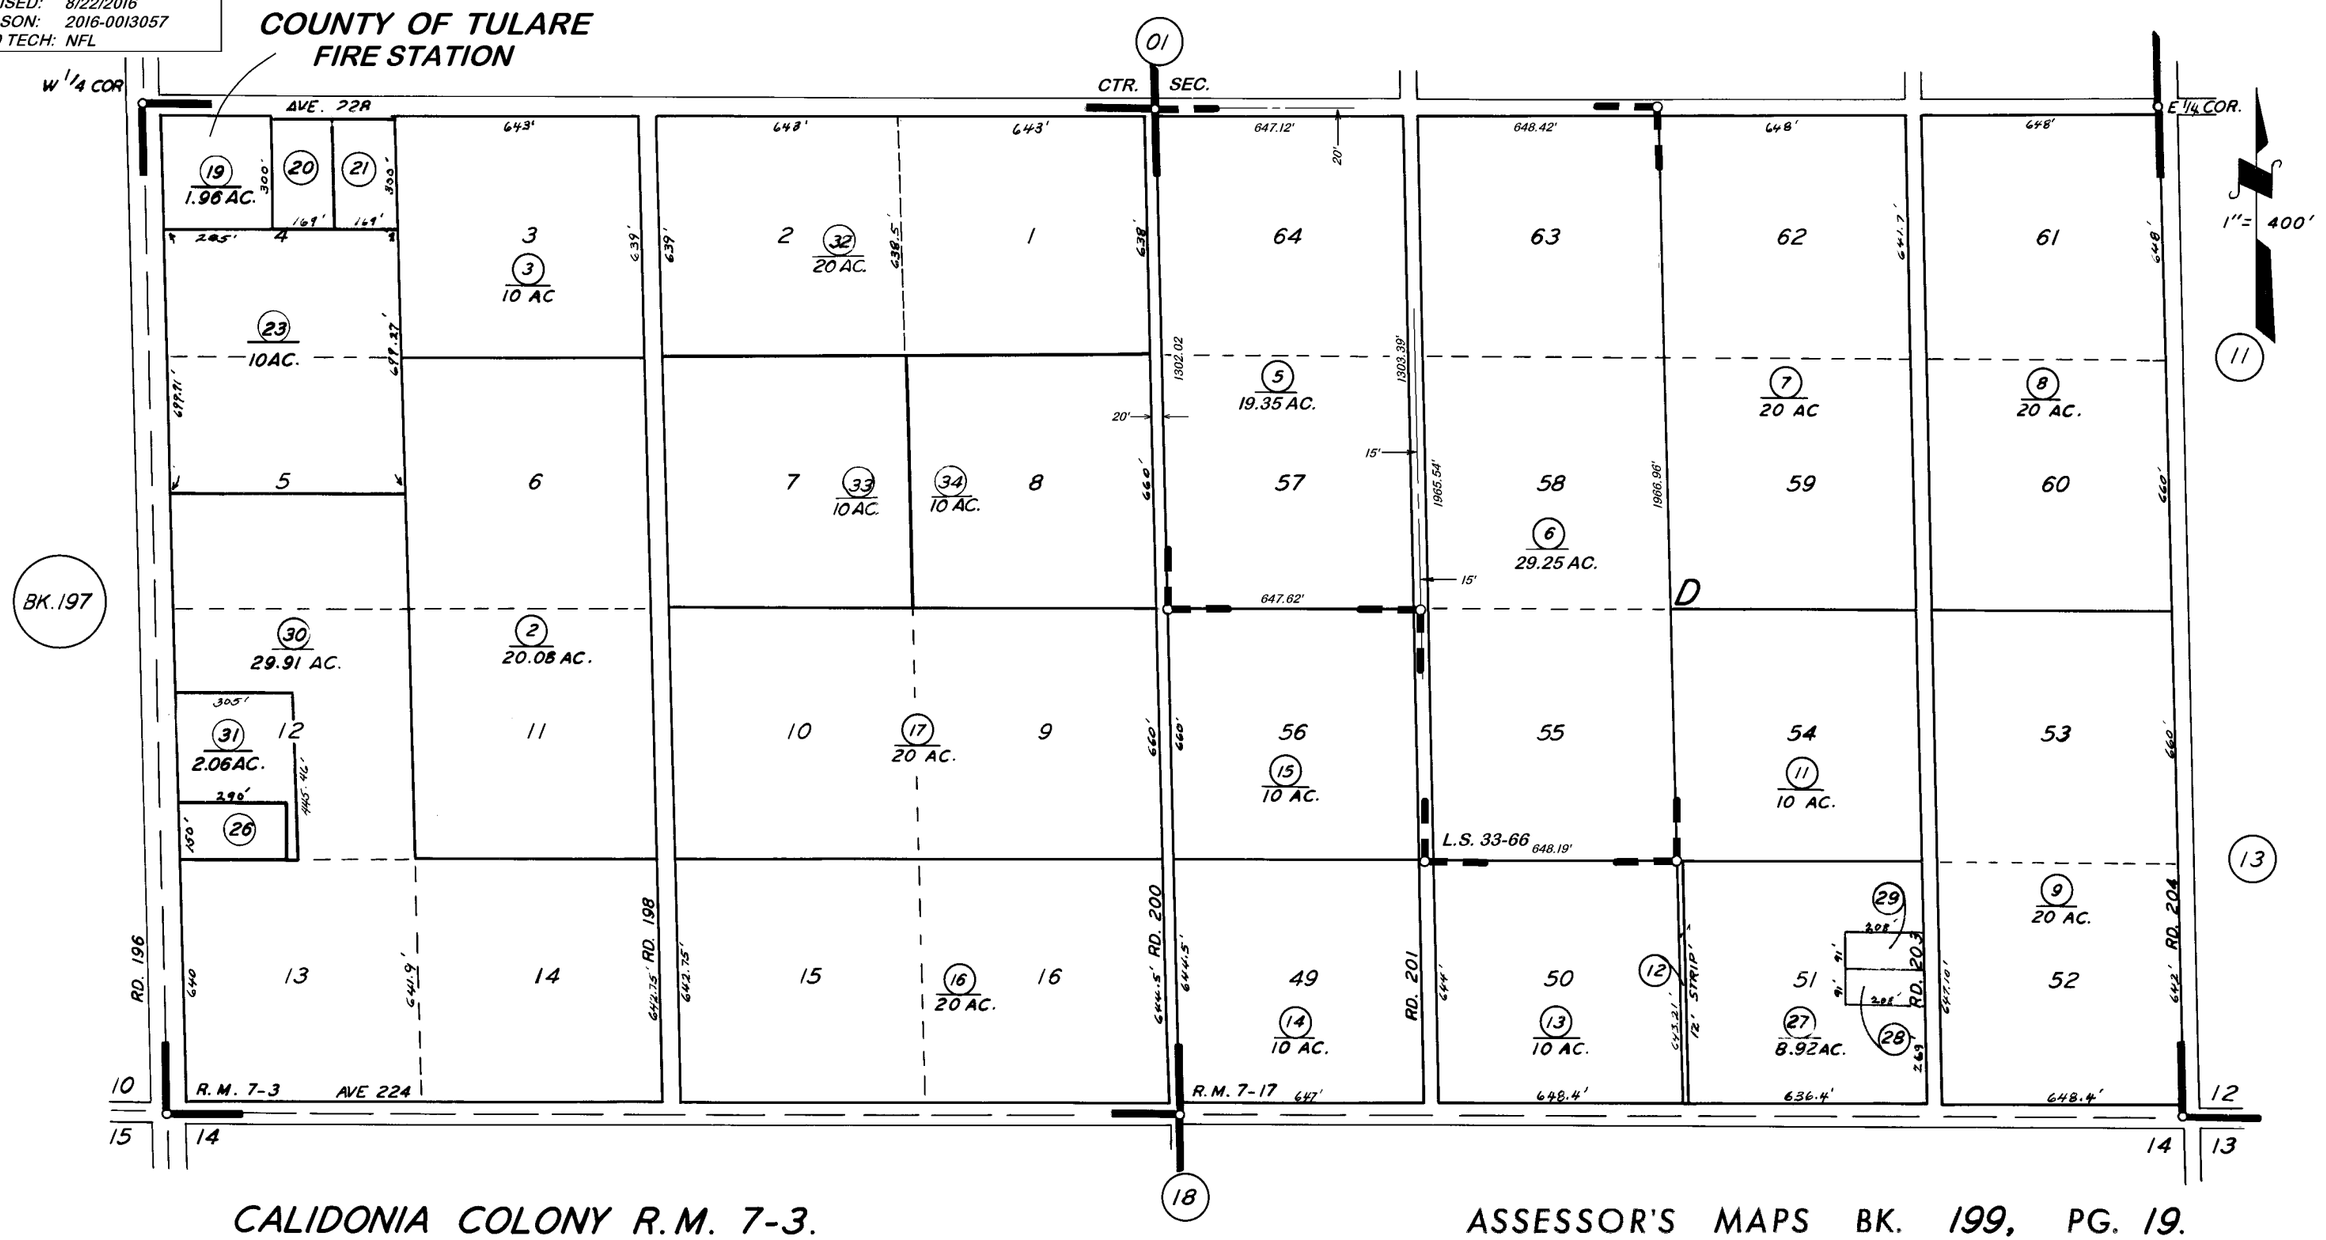

CALIDONIA COLONY R.M. 7-3.
POR. PARADISE COLONY R.M. 7-17
RECORD OF SURVEY, L.S. 33-66

ASSESSOR'S MAPS BK. 199, PG. 19.
COUNTY OF TULARE, CALIF.

NOTE — ASSESSOR'S BLOCK NUMBERS SHOWN IN ELLIPSES
ASSESSOR'S PARCEL NUMBERS SHOWN IN CIRCLES