DISCLAIMER

THIS MAP WAS PREPARED FOR LOCAL PROPERTY ASSESSMENT PURPOSES ONLY AND THE PARCELS SHOWN HEREON MAY NOT COMPLY WITH STATE AND LOCAL SUBDIVISION ORDINANCES, AND NO LIABILITY IS ASSUMED FOR THE USE OF THE INFORMATION SHOWN HEREON.

POR. S 1/2 SECTION 1, T.20S., R.26E., M.D.B. & M.

Tax Area Code 199–25

003–007
003–010
003–023

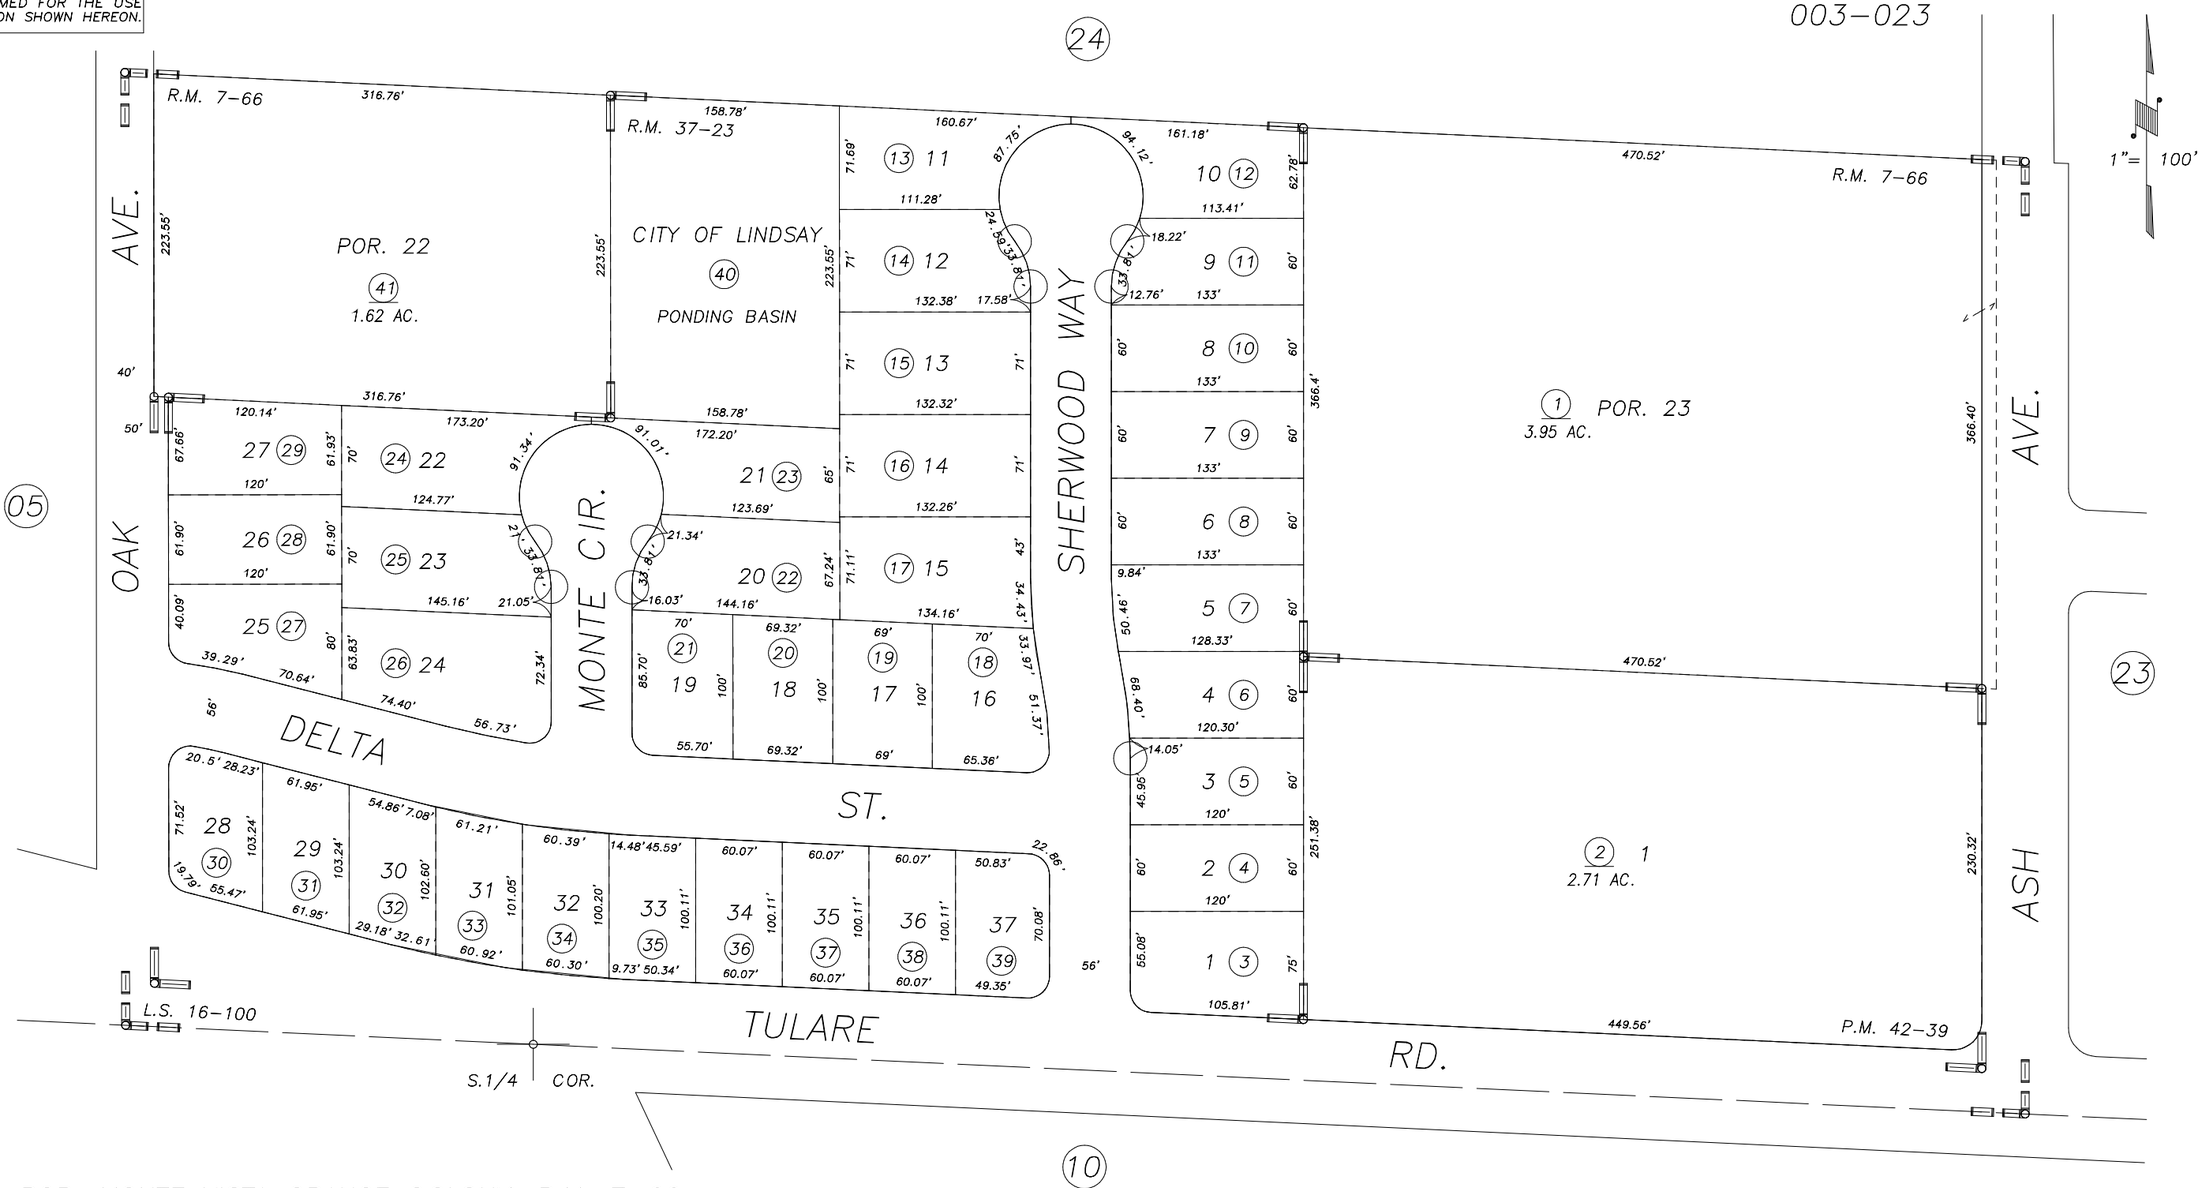

POR. MONTE VISTA ORANGE COLONY, R.M. 7–66
RECORD OF SURVEY, L.S. 16–100
PARCEL MAP 4135, P.M. 42–39
HERITAGE PARK, R.M. 37–23

CITY OF LINDSAY
ASSESSOR'S MAPS BK.199 , PG.25
COUNTY OF TULARE, CALIFORNIA, U.S.A.

NOTE: Assessor's Parcel Numbers Shown in Circles (1)
Assessor's Block Numbers Shown in Elipses (123)

REVISION	DATE	TECH
ADJ.PG. UPDATE	08/05/2008	CBT