S1/2 SE1/4 SEC.2, T.20S., R.26E., M.D.B.&M.

Tax Area Codes 199–31
108–003

DISCLAIMER

THIS MAP WAS PREPARED FOR LOCAL PROPERTY ASSESSMENT PURPOSES ONLY AND THE PARCELS SHOWN HEREON MAY NOT COMPLY WITH STATE AND LOCAL SUBDIVISION ORDINANCES, AND NO LIABILITY IS ASSUMED FOR THE USE OF THE INFORMATION SHOWN HEREON.

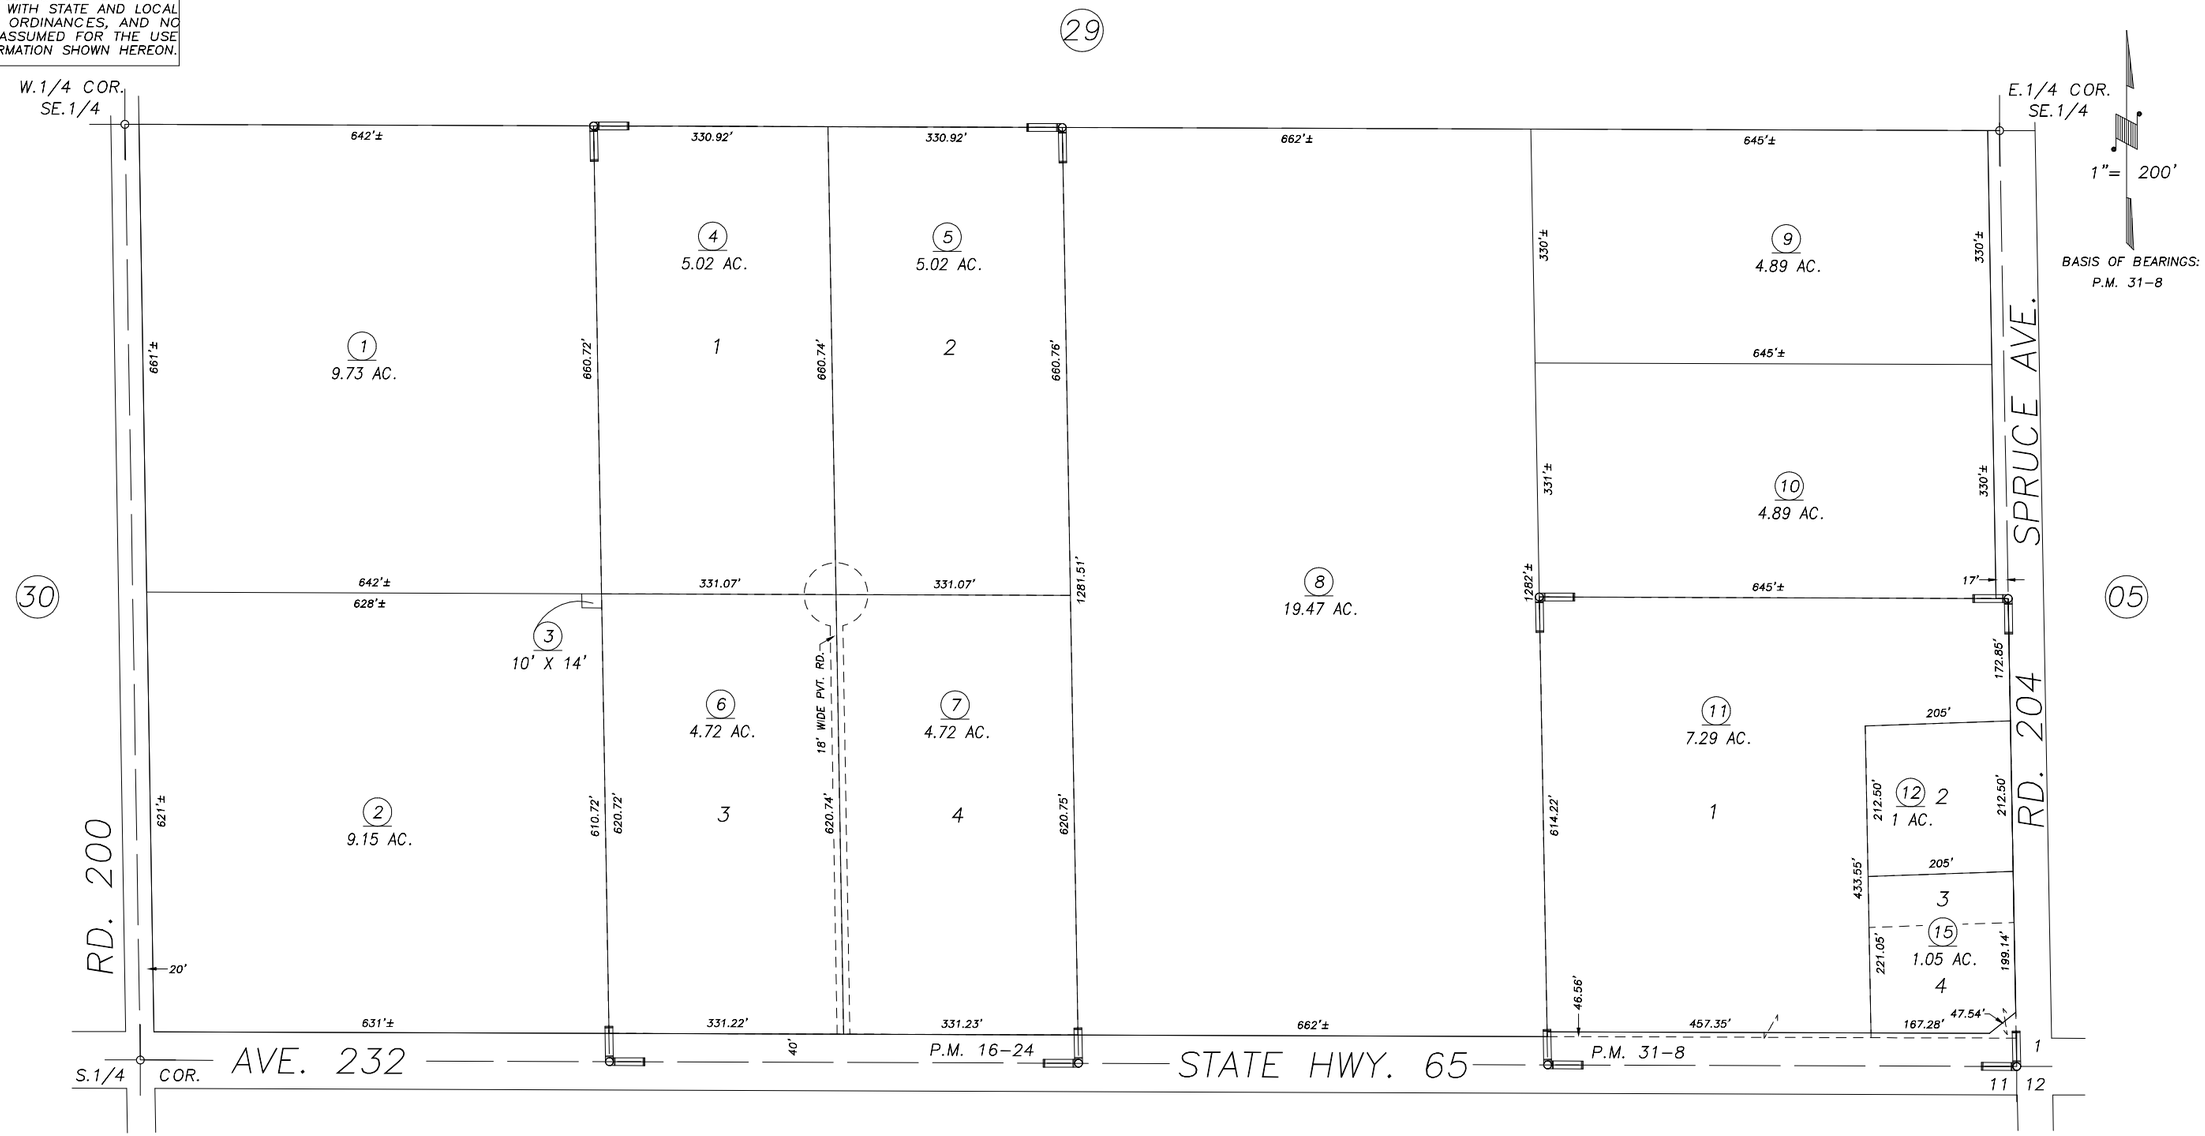

PARCEL MAP NO. 1523, P.M. 16–24
PARCEL MAP NO. 3007, P.M. 31–8

VICINITY OF LINDSAY
ASSESSOR'S MAPS BK.199 , PG.31
COUNTY OF TULARE, CALIFORNIA, U.S.A.

NOTE: Assessor's Parcel Numbers Shown in Circles (1)
Assessor's Block Numbers Shown in Elipses (123)

REVISION	DATE	TECH
2002–0083377	09/28/2004	SU