DISCLAIMER

THIS MAP WAS PREPARED FOR LOCAL PROPERTY ASSESSMENT PURPOSES ONLY AND THE PARCELS SHOWN HEREON MAY NOT COMPLY WITH STATE AND LOCAL SUBDIVISION ORDINANCES, AND NO LIABILITY IS ASSUMED FOR THE USE OF THE INFORMATION SHOWN HEREON.

N1/2 SEC.18, T.21S., R.23E., M.D.B.&M.

Tax Area Codes 200–04
155–001

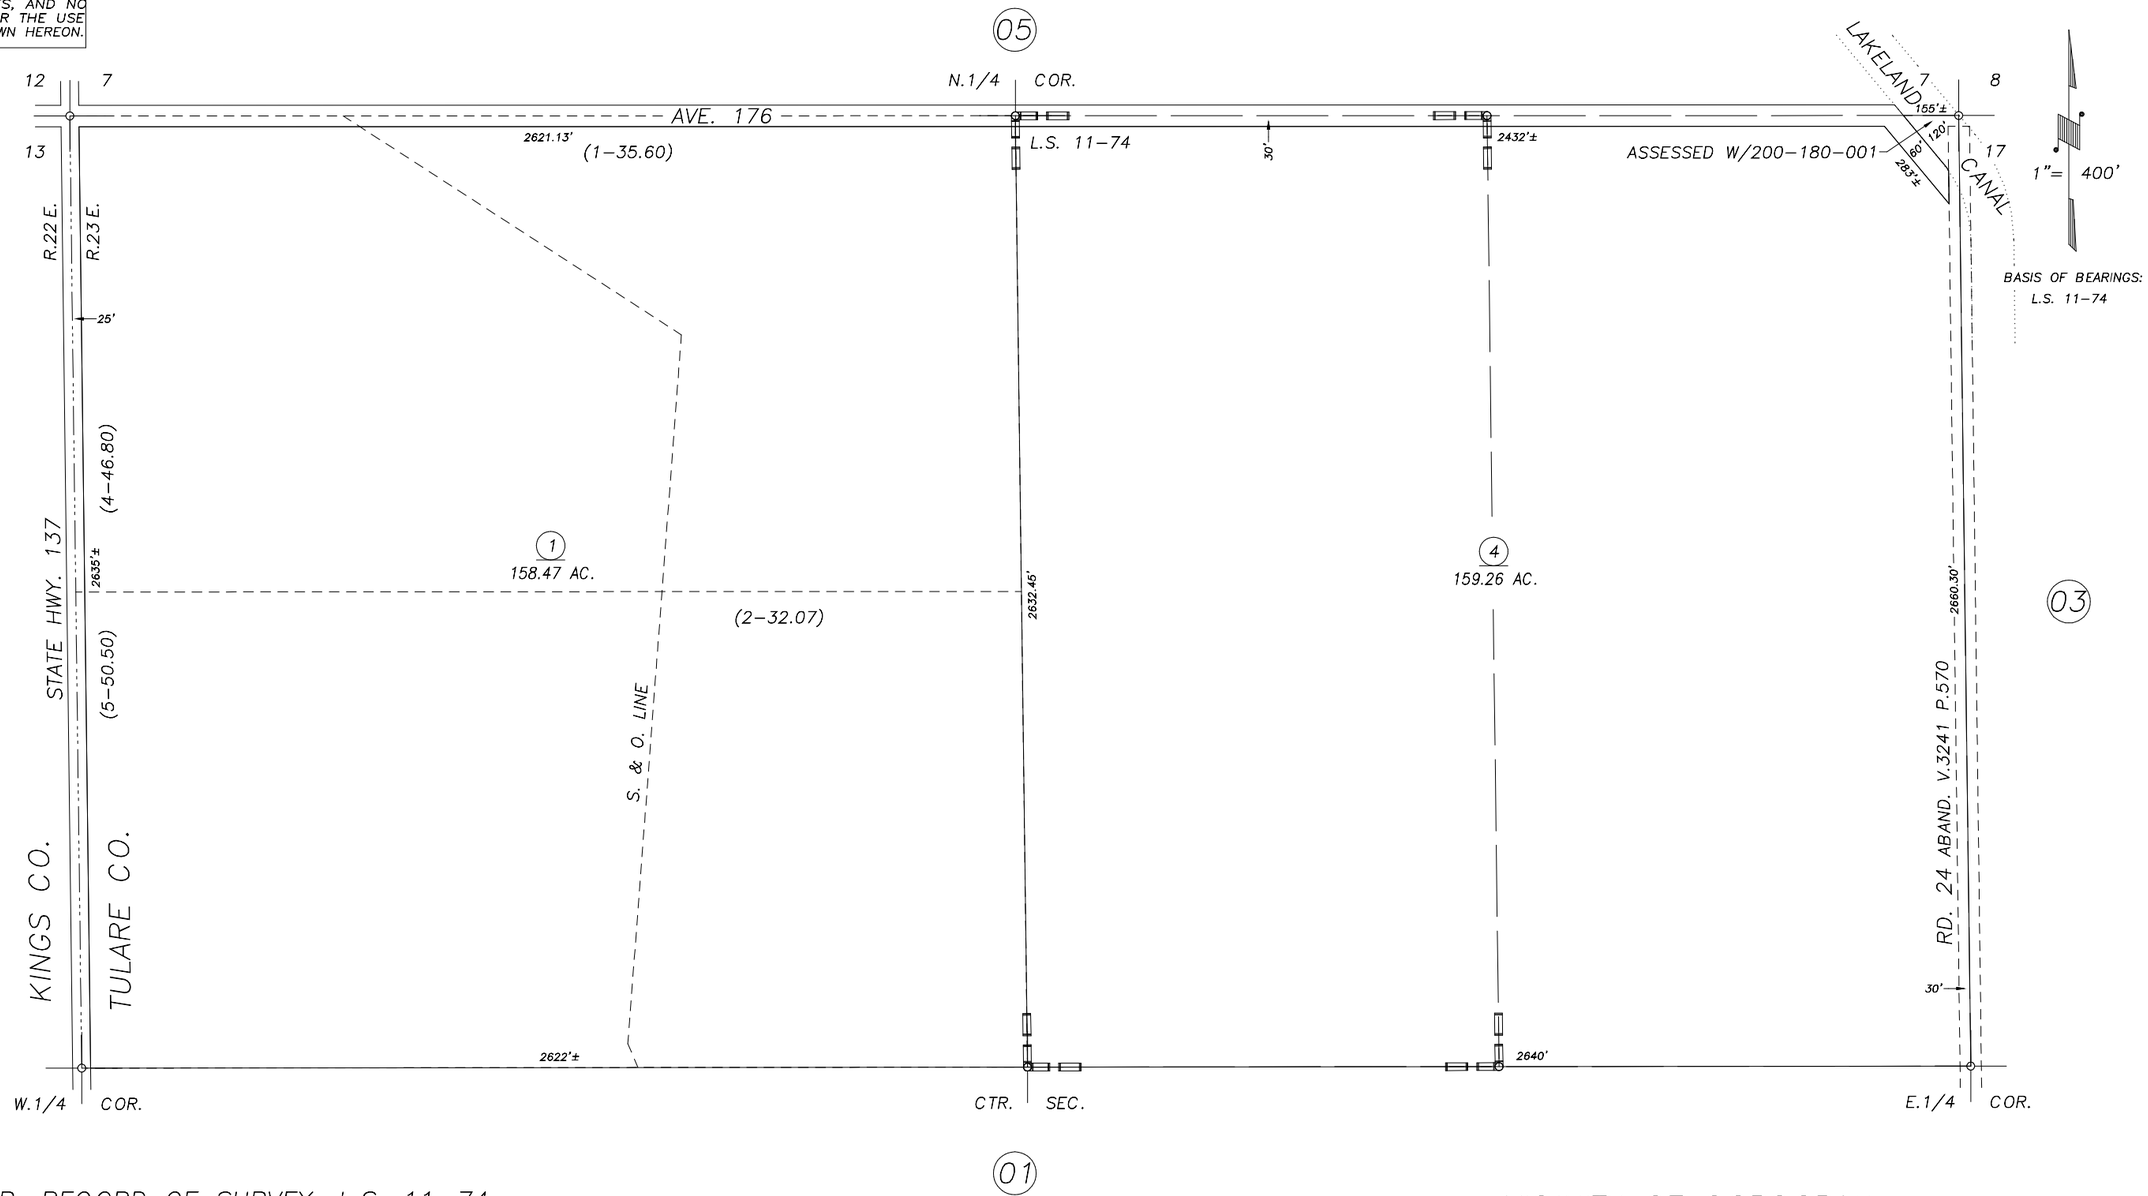

POR. RECORD OF SURVEY, L.S. 11–74

VICINITY OF CORCORAN
ASSESSOR'S MAPS BK.200 , PG.04
COUNTY OF TULARE, CALIFORNIA, U.S.A.

NOTE: Assessor's Parcel Numbers Shown in Circles (1)
Assessor's Block Numbers Shown in Elipses (123)

2001–0086405	07/23/2003	SU
REVISION	DATE	TECH