**DISCLAIMER**

THIS MAP WAS PREPARED FOR LOCAL PROPERTY ASSESSMENT PURPOSES ONLY. THE PARCELS SHOWN HEREON MAY NOT COMPLY WITH STATE AND LOCAL SUBDIVISION ORDINANCES. NO LIABILITY IS ASSUMED FOR THE USE OF THE INFORMATION HEREON.

REVISED: 12/13/2010
REASON: 2010-0047490
CAD TECH: ASG

# N. 1/2 SEC. 6, T. 21 S., R. 23 E., M.D.B. & M.

TAX CODE AREA **200-07**
155-001
155-003

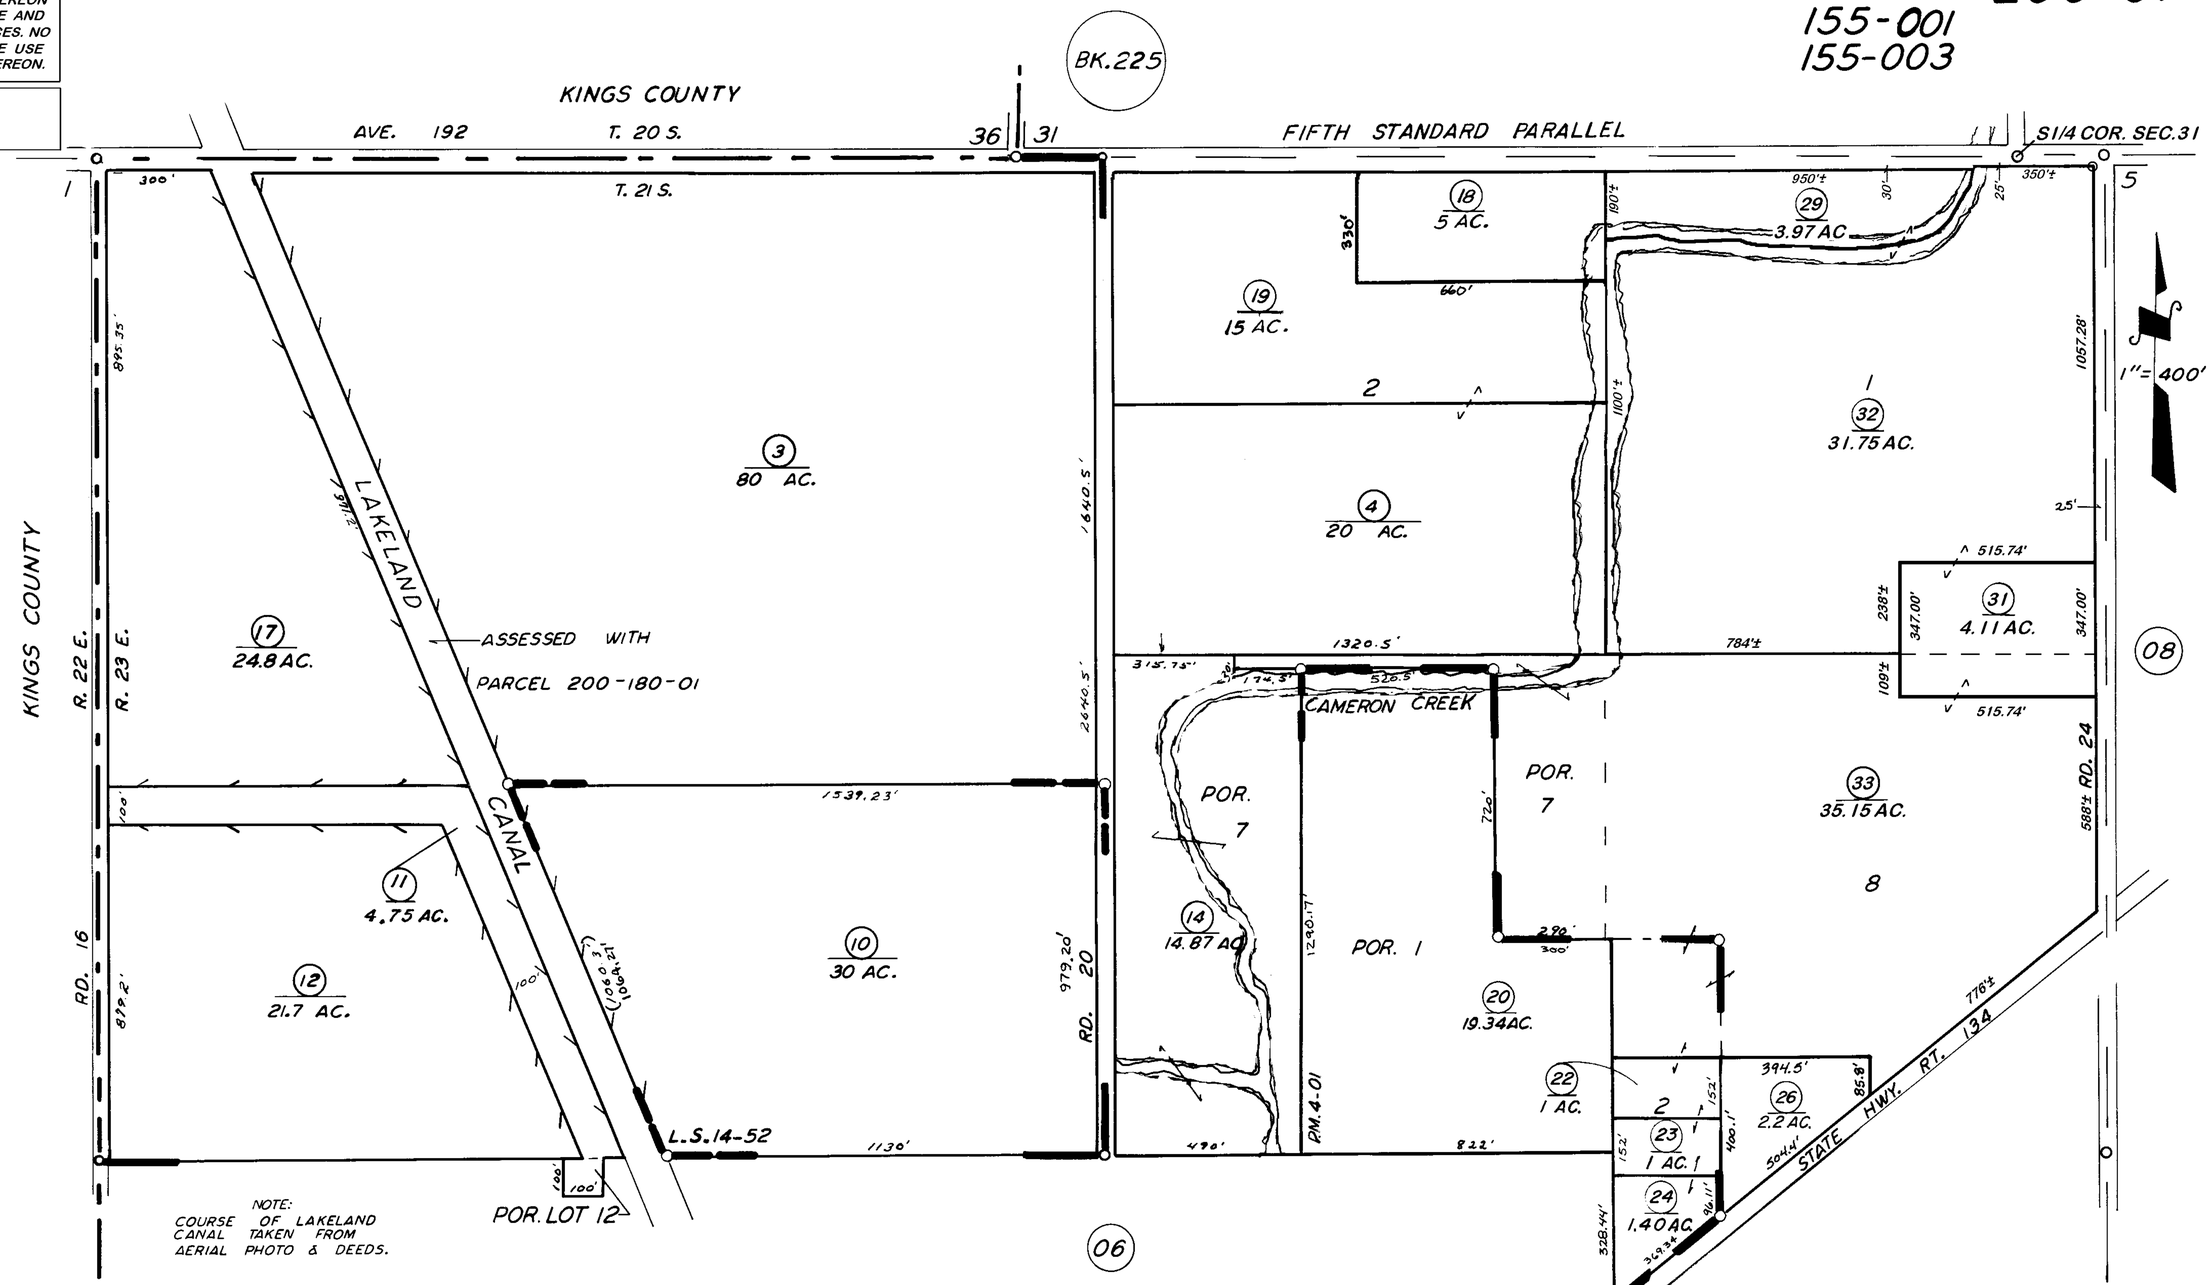


POR. WAUKENA COL. R.M. 7-6
POR. PARCEL MAP 301, P.M. 4-01
RECORD OF SURVEY, L.S. 14-52

**VICINITY OF WAUKENA**
ASSESSOR'S MAPS BK. 200, PG. 07
COUNTY OF TULARE, CALIF.

NOTE — ASSESSOR'S BLOCK NUMBERS SHOWN IN ELLIPSES
ASSESSOR'S PARCEL NUMBERS SHOWN IN CIRCLES