N1/2 OF NE1/4 OF SE1/4 SEC.6, T.20S., R.27E., M.D.B.&M.

Tax Area Codes 201-07

003-000 003-006
003-018 003-024
003-028

DISCLAIMER

THIS MAP WAS PREPARED FOR LOCAL PROPERTY ASSESSMENT PURPOSES ONLY AND THE PARCELS SHOWN HEREON MAY NOT COMPLY WITH STATE AND LOCAL SUBDIVISION ORDINANCES, AND NO LIABILITY IS ASSUMED FOR THE USE OF THE INFORMATION SHOWN HEREON.

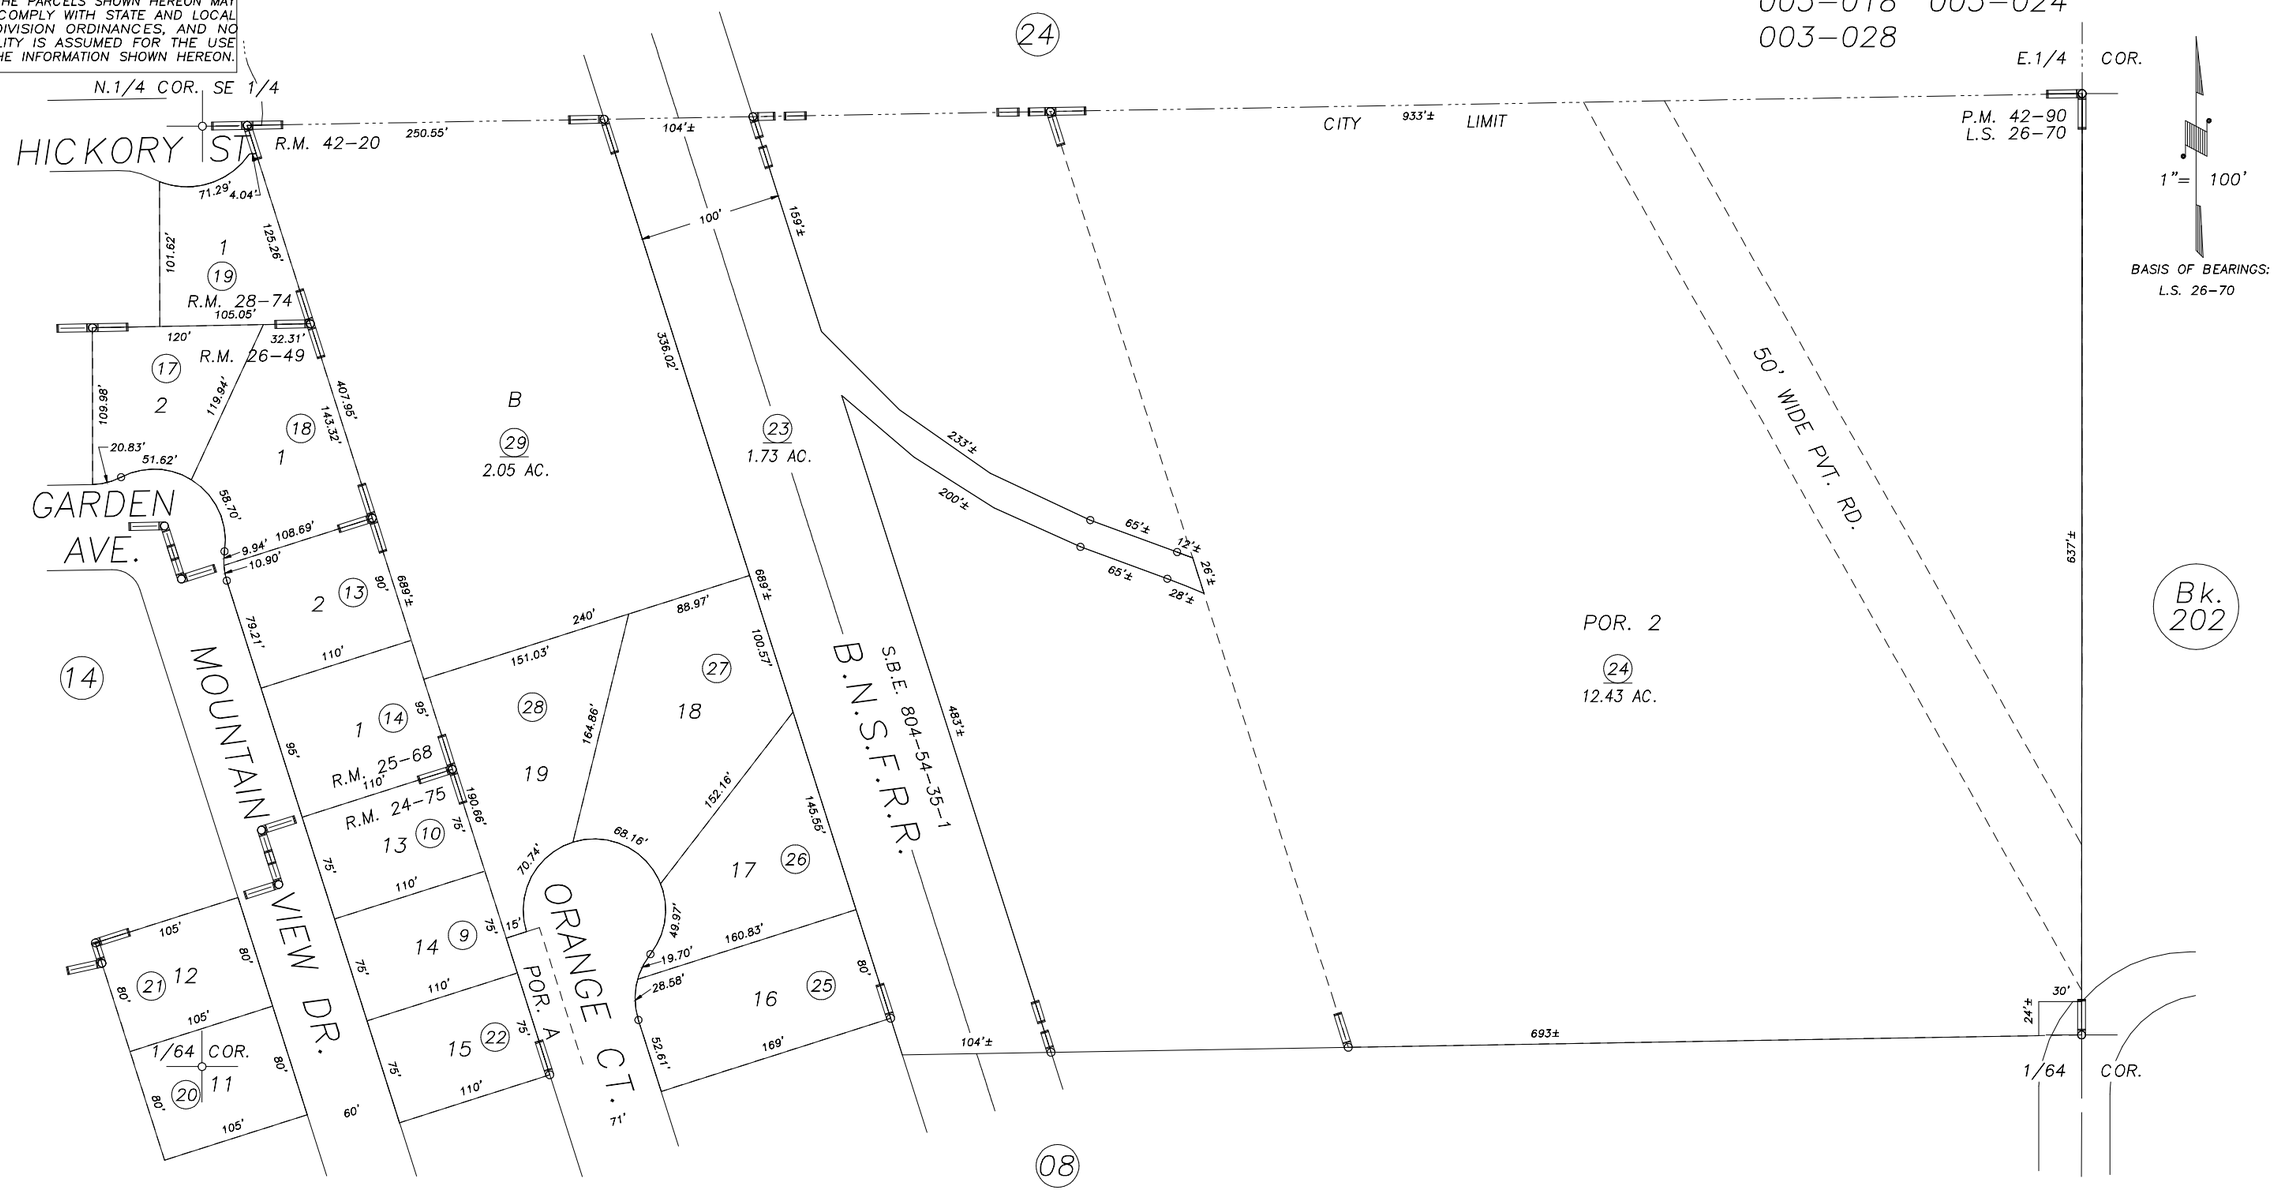

POR. PARCEL MAP NO. 4186, P.M. 42-90
POR. SIERRA GARDENS NO. 2, R.M. 24-75
POR. SIERRA GARDENS NO. 3, R.M. 25-68
POR. SIERRA GARDENS NO. 4, R.M. 26-49
POR. SIERRA GARDENS NO. 5, R.M. 28-74
POR. RECORD OF SURVEY, L.S. 26-70
POR. SIERRA VISTA ESTATES, R.M. 42-20

CITY OF LINDSAY
ASSESSOR'S MAPS BK.201 , PG.07
COUNTY OF TULARE, CALIFORNIA, U.S.A.

NOTE: Assessor's Parcel Numbers Shown in Circles (1)
Assessor's Block Numbers Shown in Elipses (123)

UPDATE ADJ. PG.	06/30/2008	MLC
REVISION	DATE	TECH