S 1/2 OF SW 1/4 OF SE 1/4 SEC. 6, T.20S., R.27E., M.D.B.&M.

TAX CODE AREA 201-11
3-000

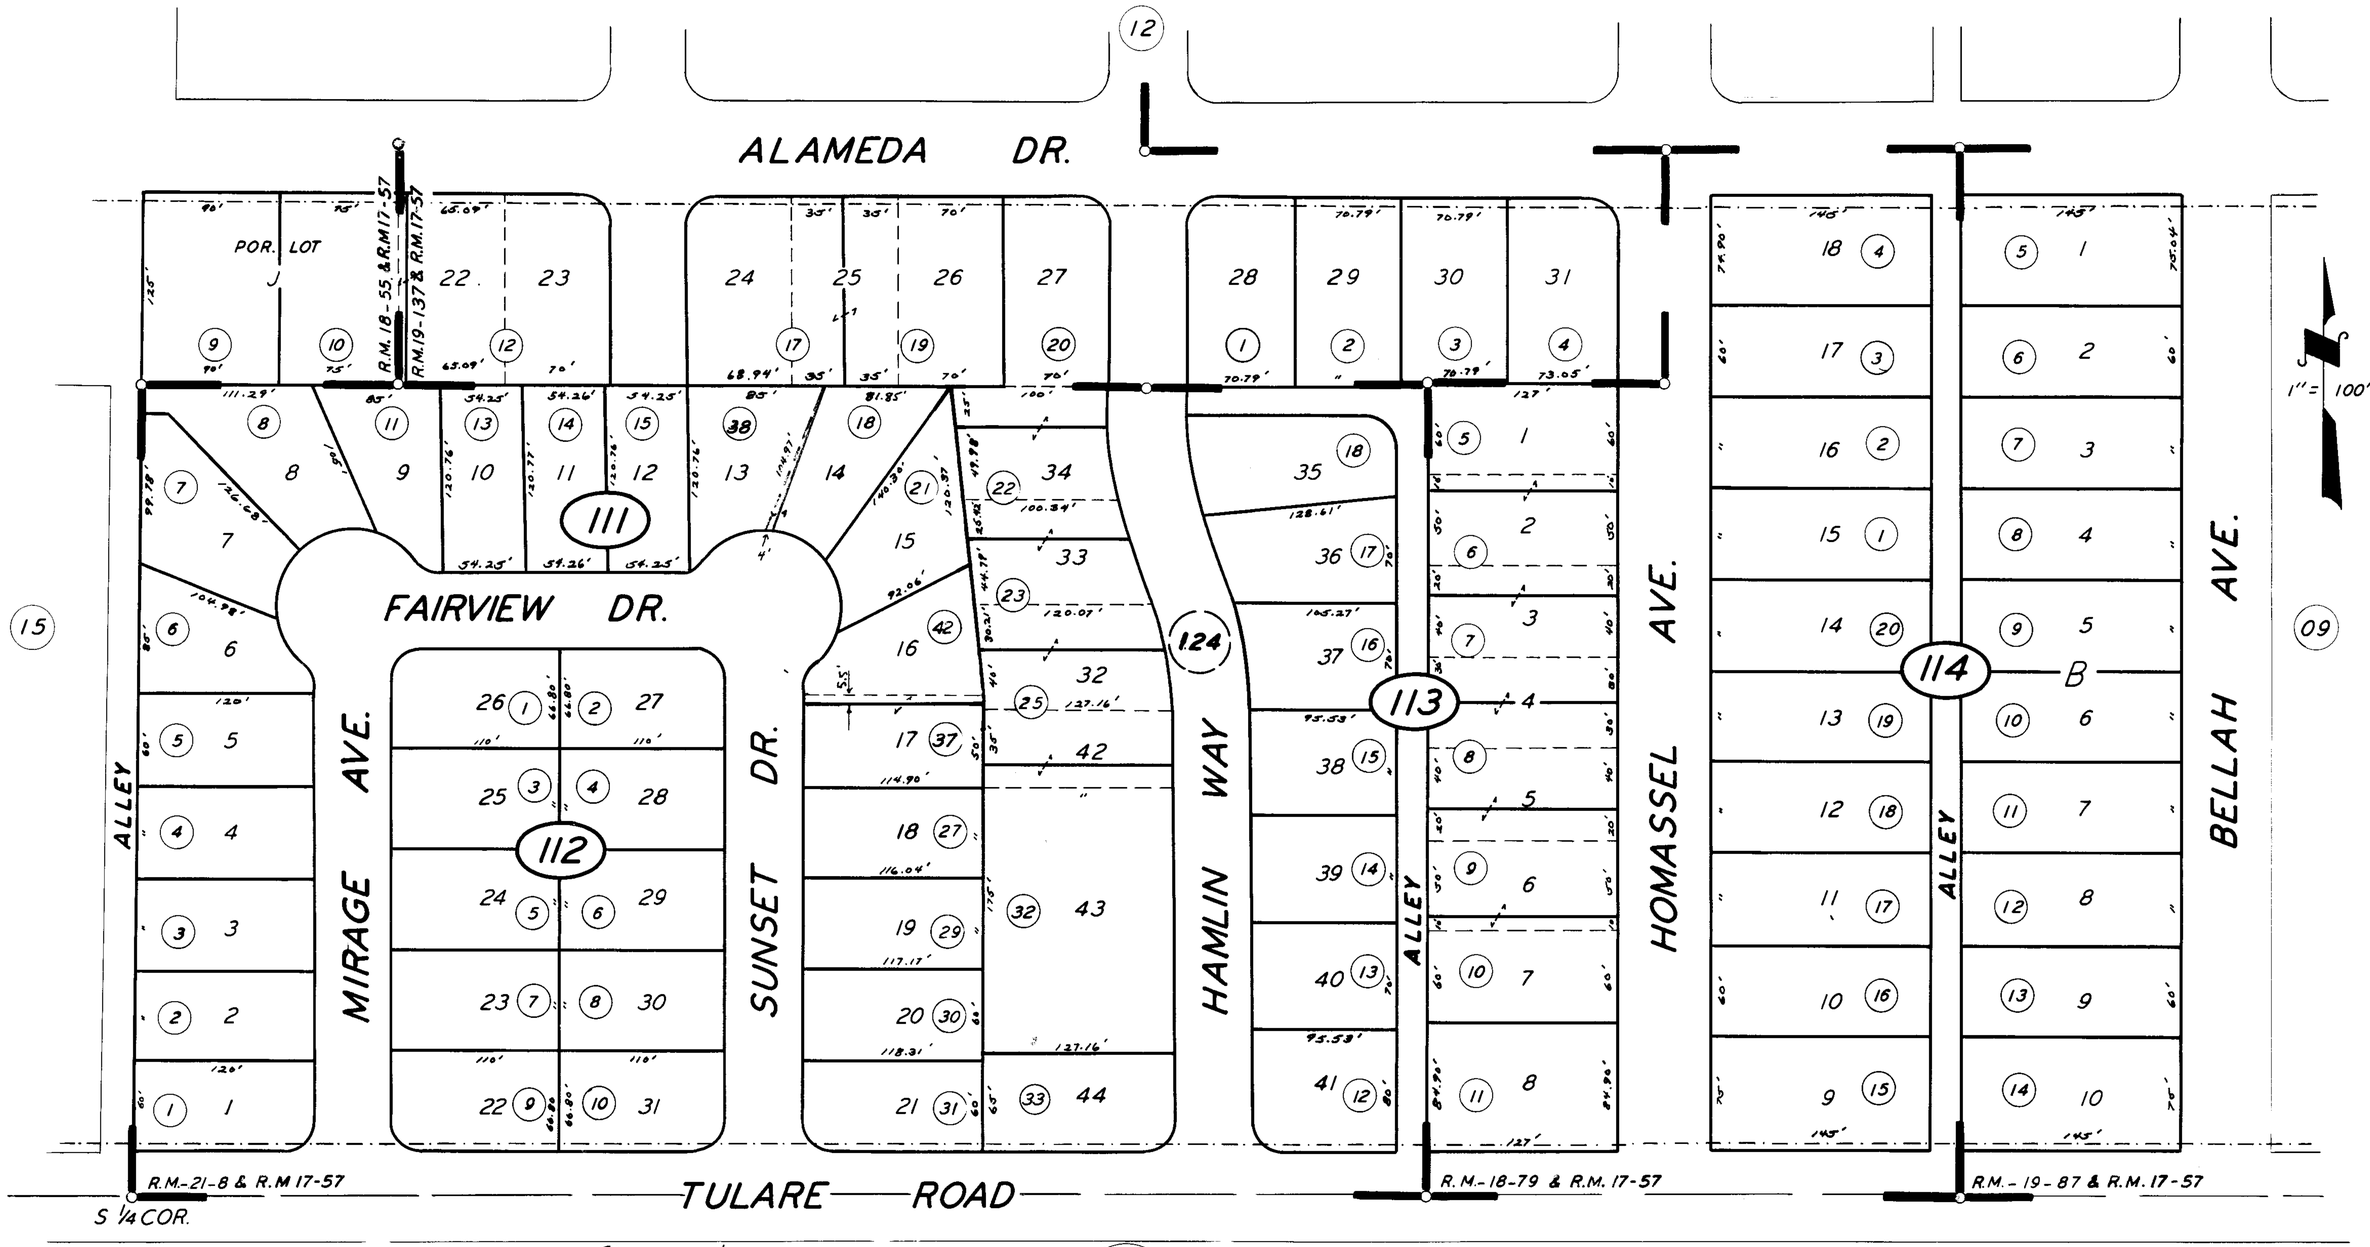

TOWNSITE OF LINDSAY, R.M. 17-57 { BLK. NO'S / BLK. LN'S

POR. PARKSIDE SUB., R.M. 18-55
MT. VIEW ADD., R.M. 18-79
POR. TRACT NO. 84, R.M. 19-137
CRESTVIEW TRACT, R.M. 19-87
JOHNSON TRACT, R.M. 21-8

BK.205

CITY OF LINDSAY

ASSESSOR'S MAPS BK. 201, PG. 11.

COUNTY OF TULARE, CALIF.

3-20-62 C.S.

NOTE — ASSESSOR'S BLOCK NUMBERS SHOWN IN ELLIPSES
ASSESSOR'S PARCEL NUMBERS SHOWN IN CIRCLES