DISCLAIMER

THIS MAP WAS PREPARED FOR LOCAL PROPERTY ASSESSMENT PURPOSES ONLY. THE PARCELS SHOWN HEREON MAY NOT COMPLY WITH STATE AND LOCAL SUBDIVISION ORDINANCES. NO LIABILITY IS ASSUMED FOR THE USE OF THE INFORMATION HEREON.

REVISED: 08/13/2012
REASON: 2006-0098139
CAD TECH: CMB

N1/2 OF NW1/4 OF SE1/4 SEC. 6, T.20S., R.27E., M.D.B.&M.

TAX CODE AREA
003-008
003-000
003-023
003-006

201-14

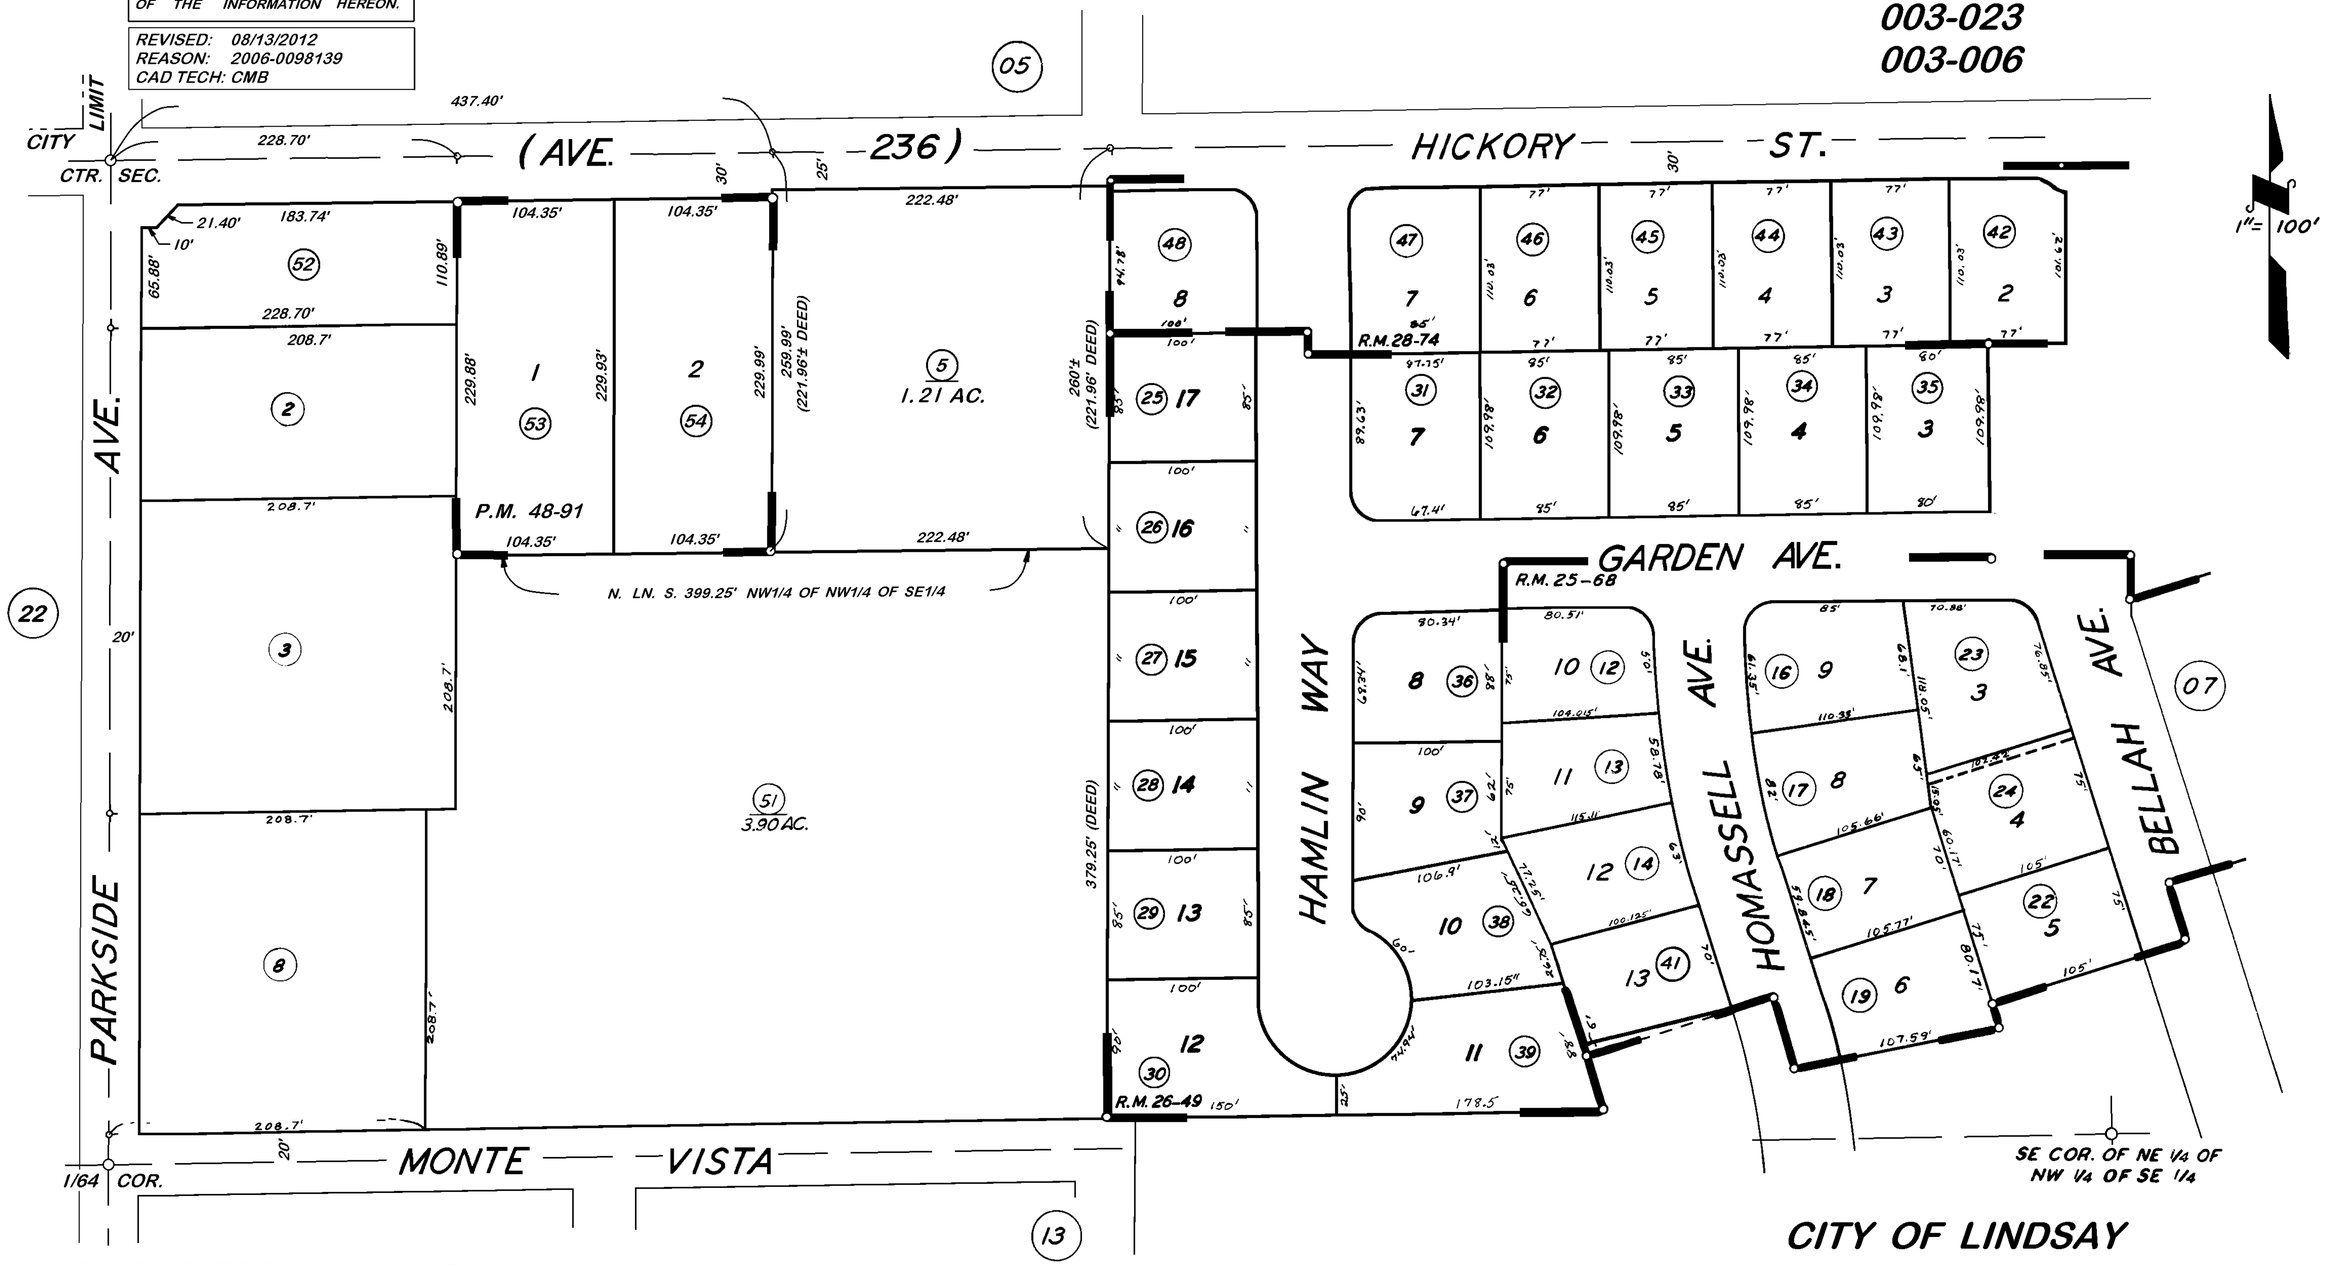

POR. SIERRA GARDENS NO.3 R.M. 25-68
POR. SIERRA GARDENS NO.4 R.M. 26-49
POR. SIERRA GARDENS NO.5 R.M. 28-74
PARCEL MAP NO. 4786, P.M. 48-91

CITY OF LINDSAY
ASSESSOR'S MAPS BK. 201, PG. 14.
COUNTY OF TULARE, CALIF.

NOTE — ASSESSOR'S BLOCK NUMBERS SHOWN IN ELLIPSES
ASSESSOR'S PARCEL NUMBERS SHOWN IN CIRCLES