N 1/2 OF NE 1/4 SEC. 5, T. 20 S., R. 27 E., M. D. B. & M.

TAX CODE AREA
108-004
108-007

202-08

DISCLAIMER

THIS MAP WAS PREPARED FOR LOCAL PROPERTY ASSESSMENT PURPOSES ONLY. THE PARCELS SHOWN HEREON MAY NOT COMPLY WITH STATE AND LOCAL SUBDIVISION ORDINANCES. NO LIABILITY IS ASSUMED FOR THE USE OF THE INFORMATION HEREON.

REVISED: 03/18/2011
REASON: 1993-0065605
CAD TECH: MLC

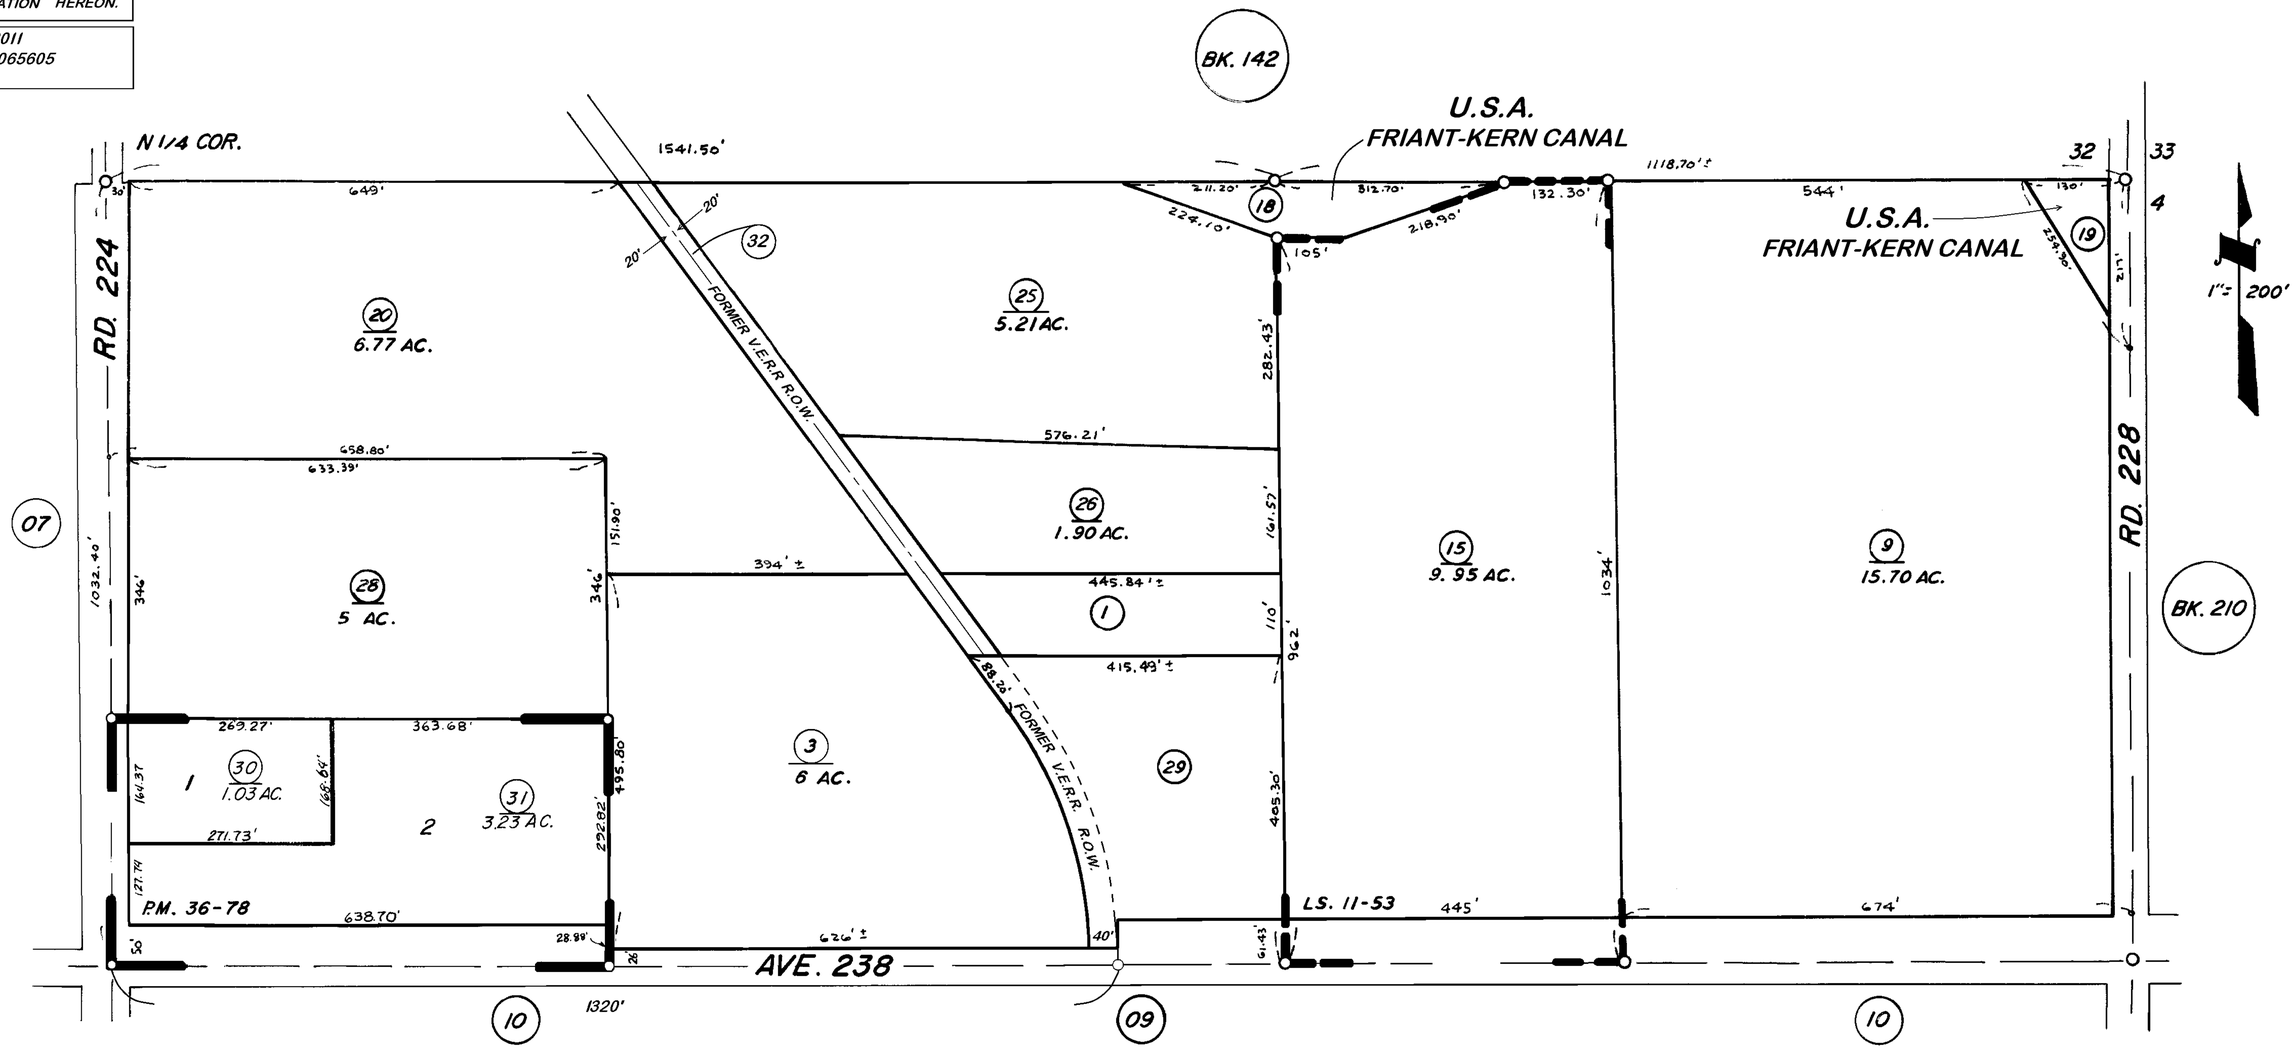

RECORD OF SURVEY, L.S. 11-53
PARCEL MAP 3575, P.M. 36-78

VICINITY OF LINDSAY
ASSESSOR'S MAPS BK. 202, PG. 08
COUNTY OF TULARE, CALIF.