S1/2 OF NE1/4 OF SW1/4 SEC.5, T.20S., R.27E., M.D.B.&M.

Tax Area Codes 202–14
003–000
108–011

DISCLAIMER

THIS MAP WAS PREPARED FOR LOCAL PROPERTY ASSESSMENT PURPOSES ONLY AND THE PARCELS SHOWN HEREON MAY NOT COMPLY WITH STATE AND LOCAL SUBDIVISION ORDINANCES, AND NO LIABILITY IS ASSUMED FOR THE USE OF THE INFORMATION SHOWN HEREON.

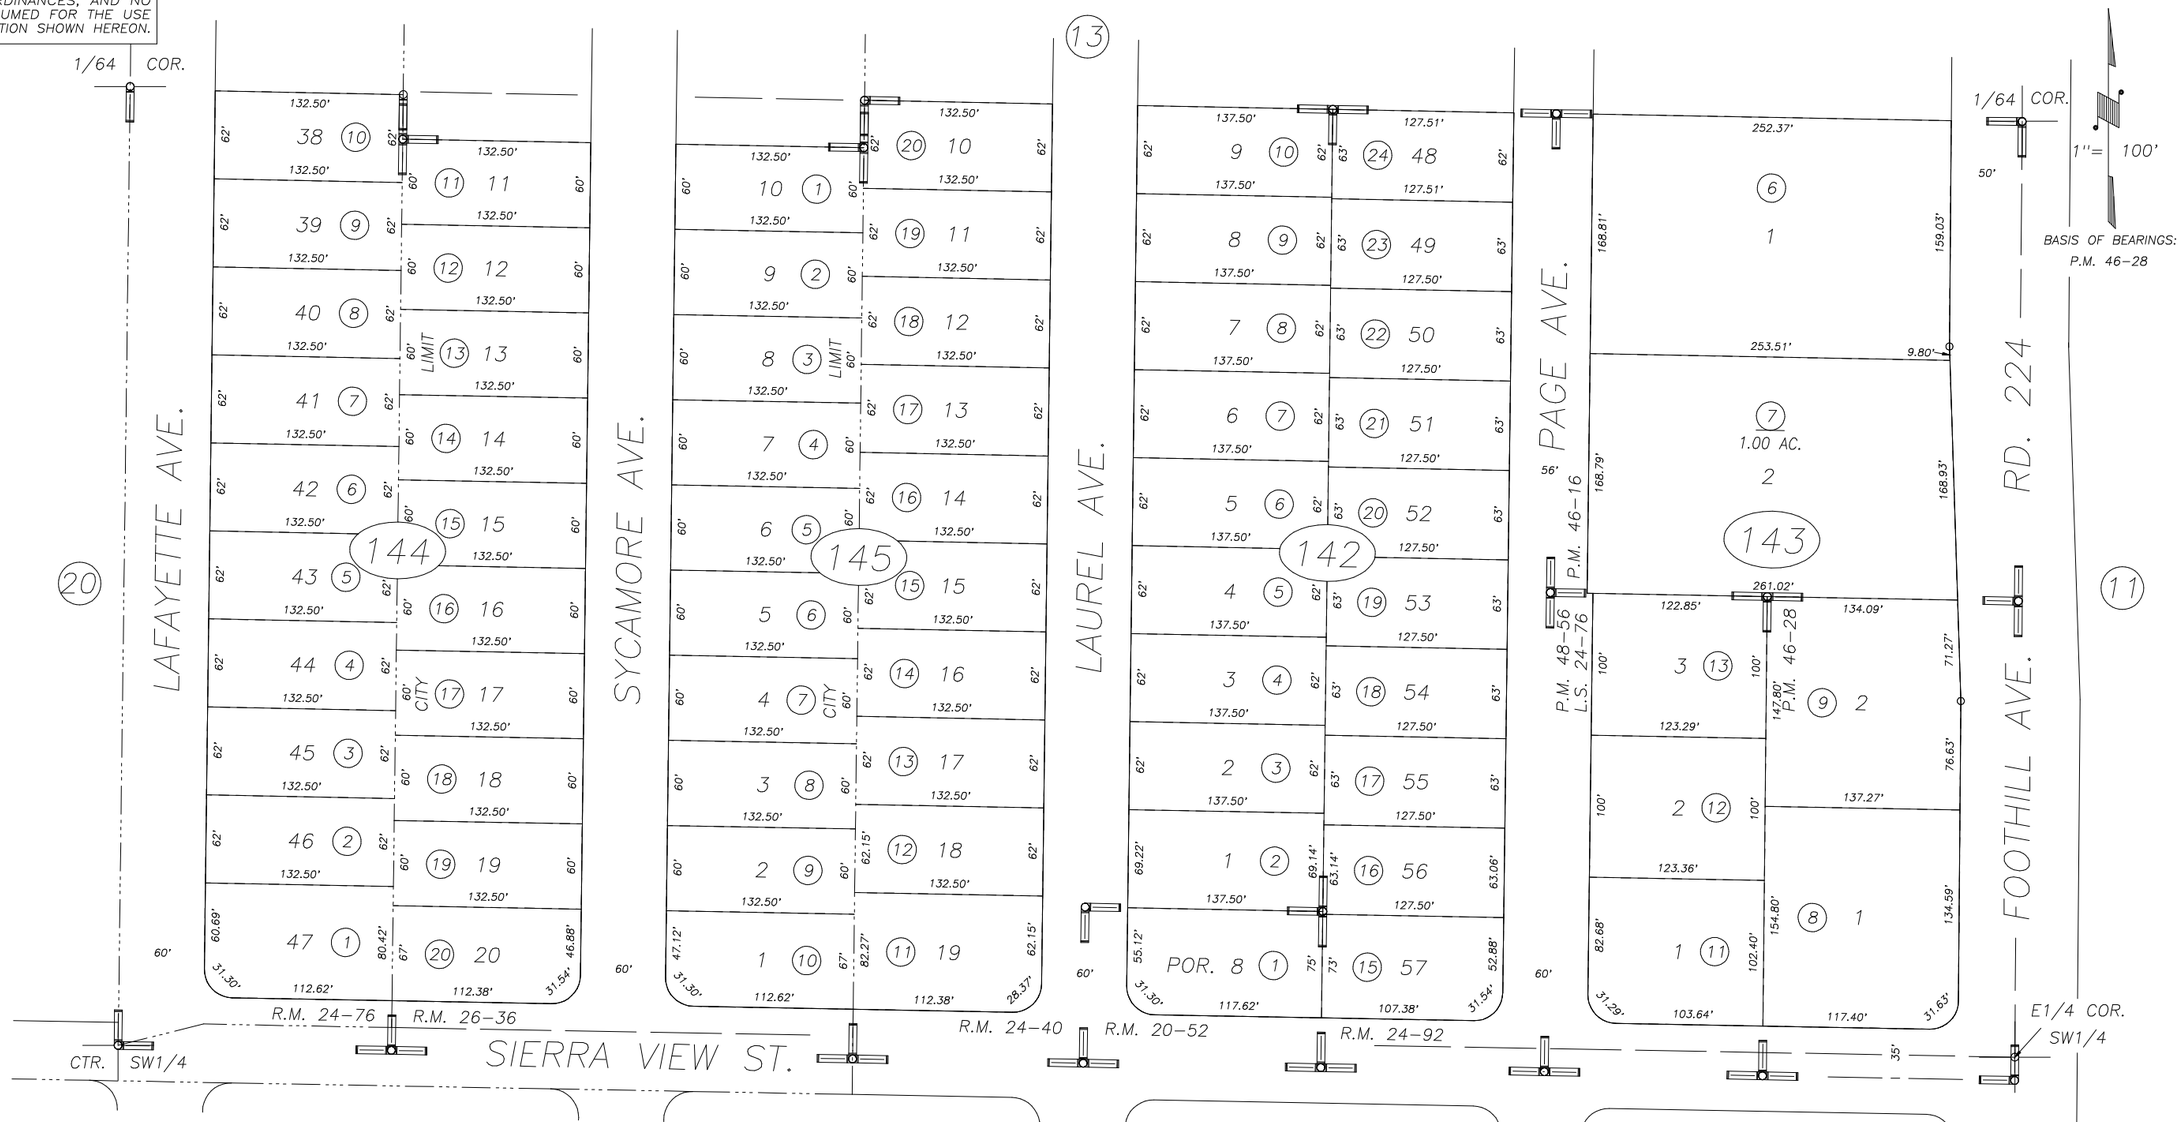

POR. MAP OF TRACT NO. 163, R.M. 20–52
TRACT NO. 434 UNIT 1 FOOTHILL GARDENS, R.M. 24–40
POR. TRACT NO. 434 UNIT NO. 3 LINDSAY MANOR, R.M. 24–76
TRACT 434 UNIT 4 FOOTHILL GARDENS, R.M. 24–92
MAP OF FOOTHILL GARDENS NO. 5, R.M. 26–36
RECORD OF SURVEY, L.S. 24–76
PARCEL MAP NO. 4511, P.M. 46–16
PARCEL MAP NO. 4523, P.M. 46–28
PARCEL MAP NO. 4751, P.M. 48–56

VICINITY OF LINDSAY
ASSESSOR'S MAPS BK. 202 , PG. 14
COUNTY OF TULARE, CALIFORNIA, U.S.A.

NOTE: Assessor's Parcel Numbers Shown in Circles (1)
Assessor's Block Numbers Shown in Elipses (123)

REVISION	DATE	TECH
2006–0032758	09/02/2008	MLC