DISCLAIMER

THIS MAP WAS PREPARED FOR LOCAL PROPERTY ASSESSMENT PURPOSES ONLY. THE PARCELS SHOWN HEREON MAY NOT COMPLY WITH STATE AND LOCAL SUBDIVISION ORDINANCES. NO LIABILITY IS ASSUMED FOR THE USE OF THE INFORMATION HEREON.

REVISED: 07/11/2006
REASON: TRAC CHANGE
CAD TECH: PHN

S1/2 OF SE1/4 OF SW1/4 SEC. 5, T.20S., R.27E., M.D.B.&M.

TAX CODE AREA 108-011

202-16

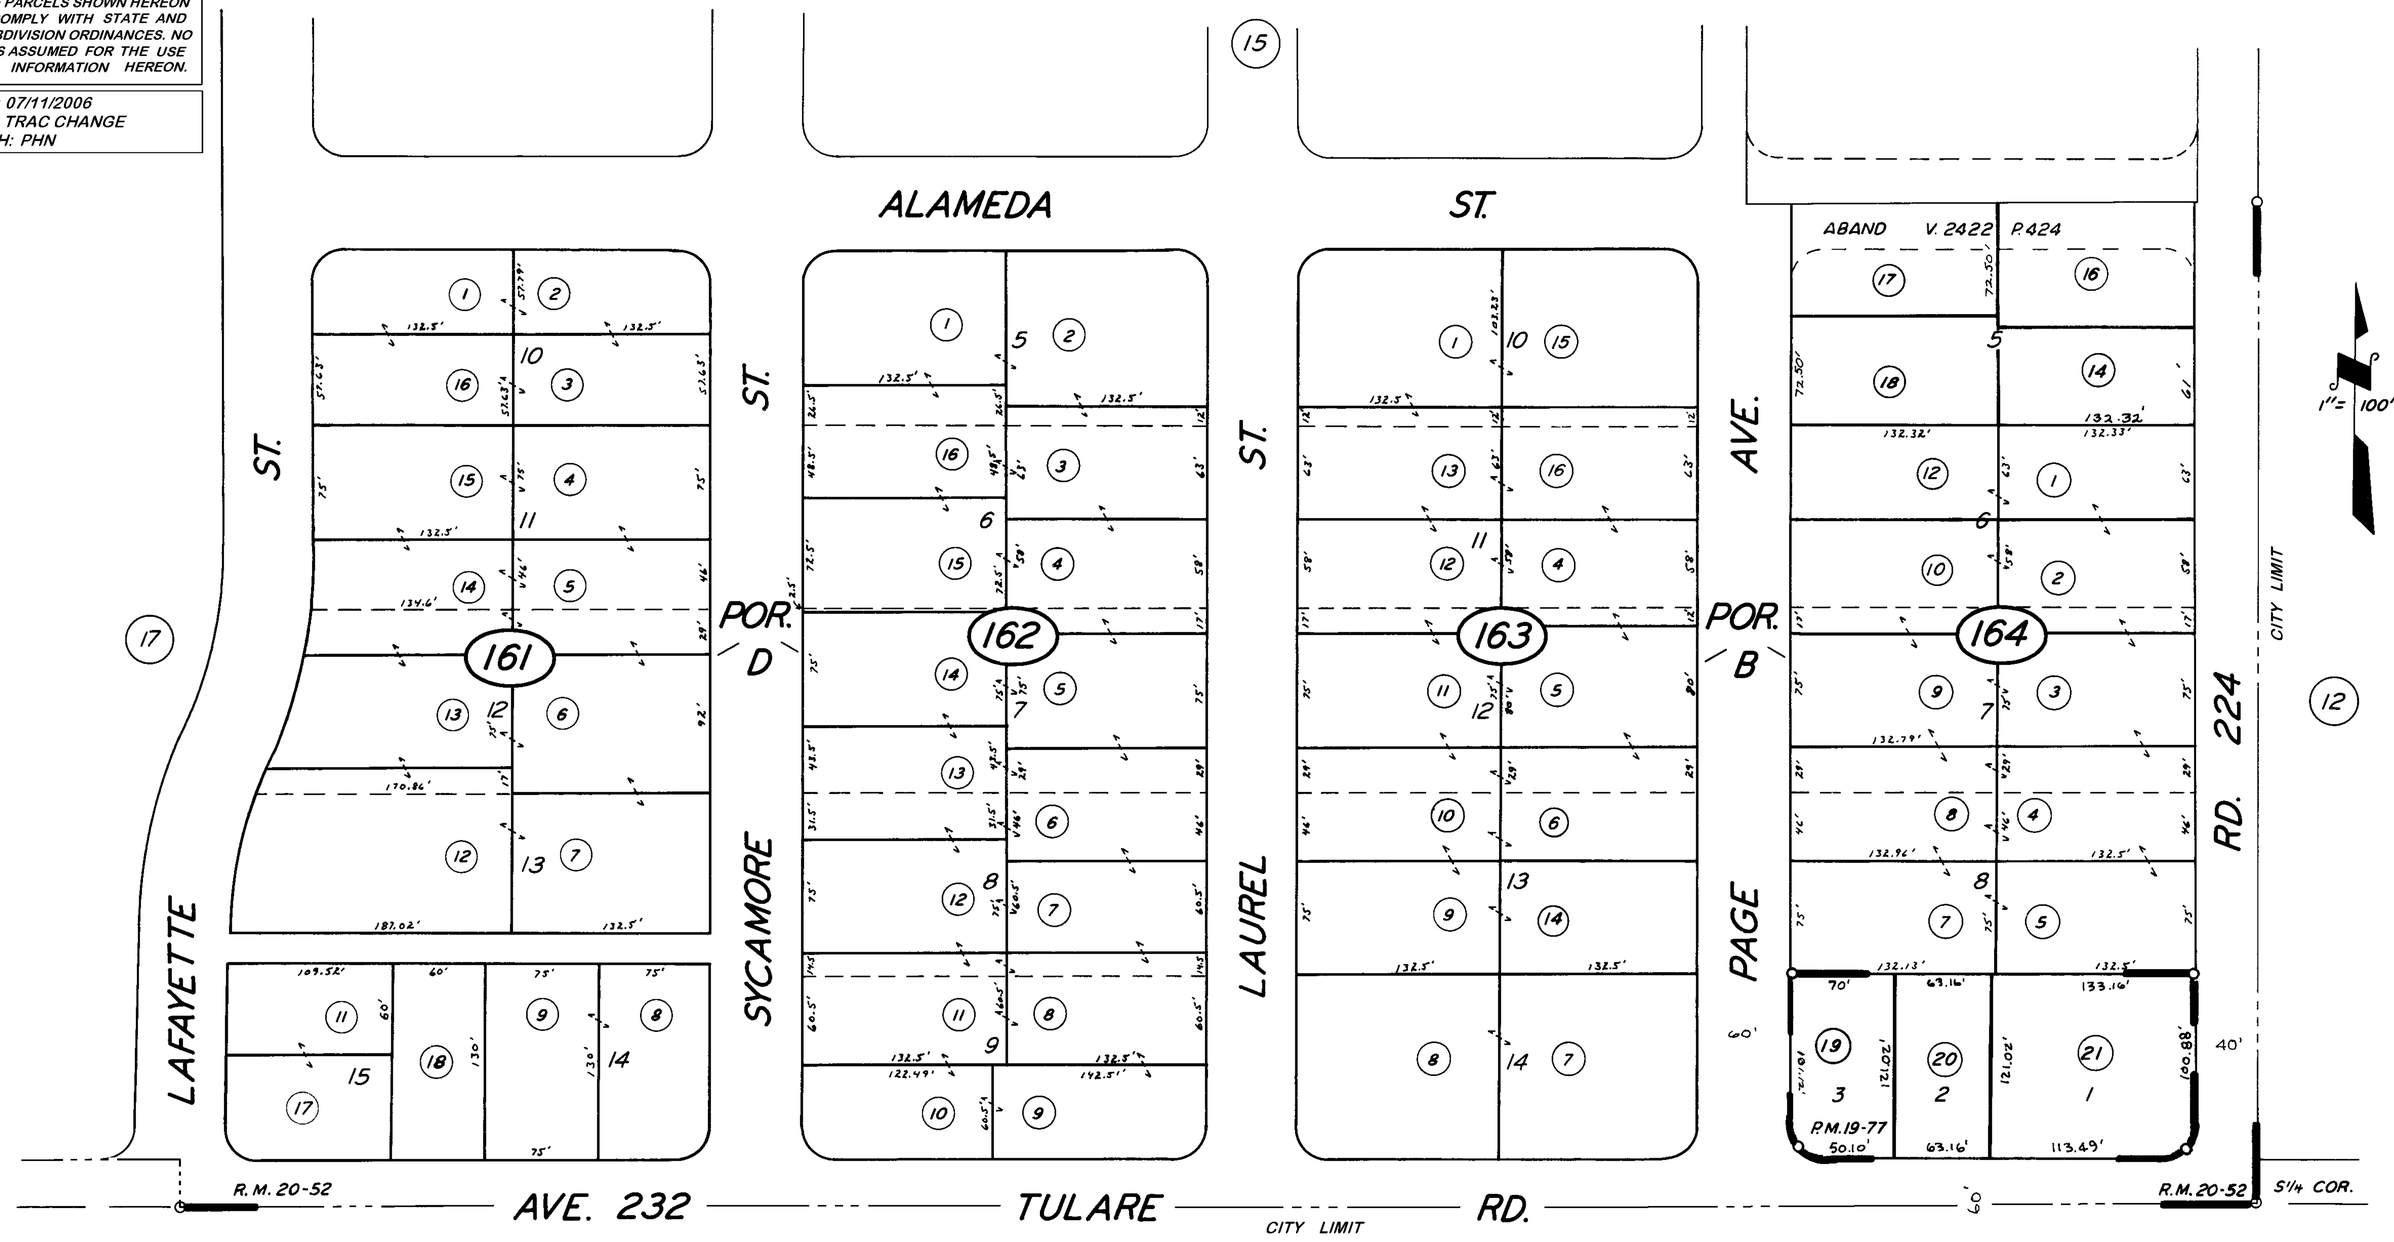

BK.206

VICINITY OF LINDSAY

POR. TRACT NO. 163 R.M. 20-52
PARCEL MAP 1876, P.M. 19-77

ASSESSOR'S MAPS BK. 202, PG. 16

COUNTY OF TULARE, CALIF.

NOTE — ASSESSOR'S BLOCK NUMBERS SHOWN IN ELLIPSES
ASSESSOR'S PARCEL NUMBERS SHOWN IN CIRCLES