SLY. POR. OF SW1/4 OF SW1/4 SEC. 5, T.20S., R.27E., M.D.B.&M.

TAX CODE AREA
003-000
003-028
108-011

202-17

DISCLAIMER

THIS MAP WAS PREPARED FOR LOCAL PROPERTY ASSESSMENT PURPOSES ONLY. THE PARCELS SHOWN HEREON MAY NOT COMPLY WITH STATE AND LOCAL SUBDIVISION ORDINANCES. NO LIABILITY IS ASSUMED FOR THE USE OF THE INFORMATION HEREON.

REVISED: 11/04/2009
REASON: 2008-0034156
CAD TECH: ASG

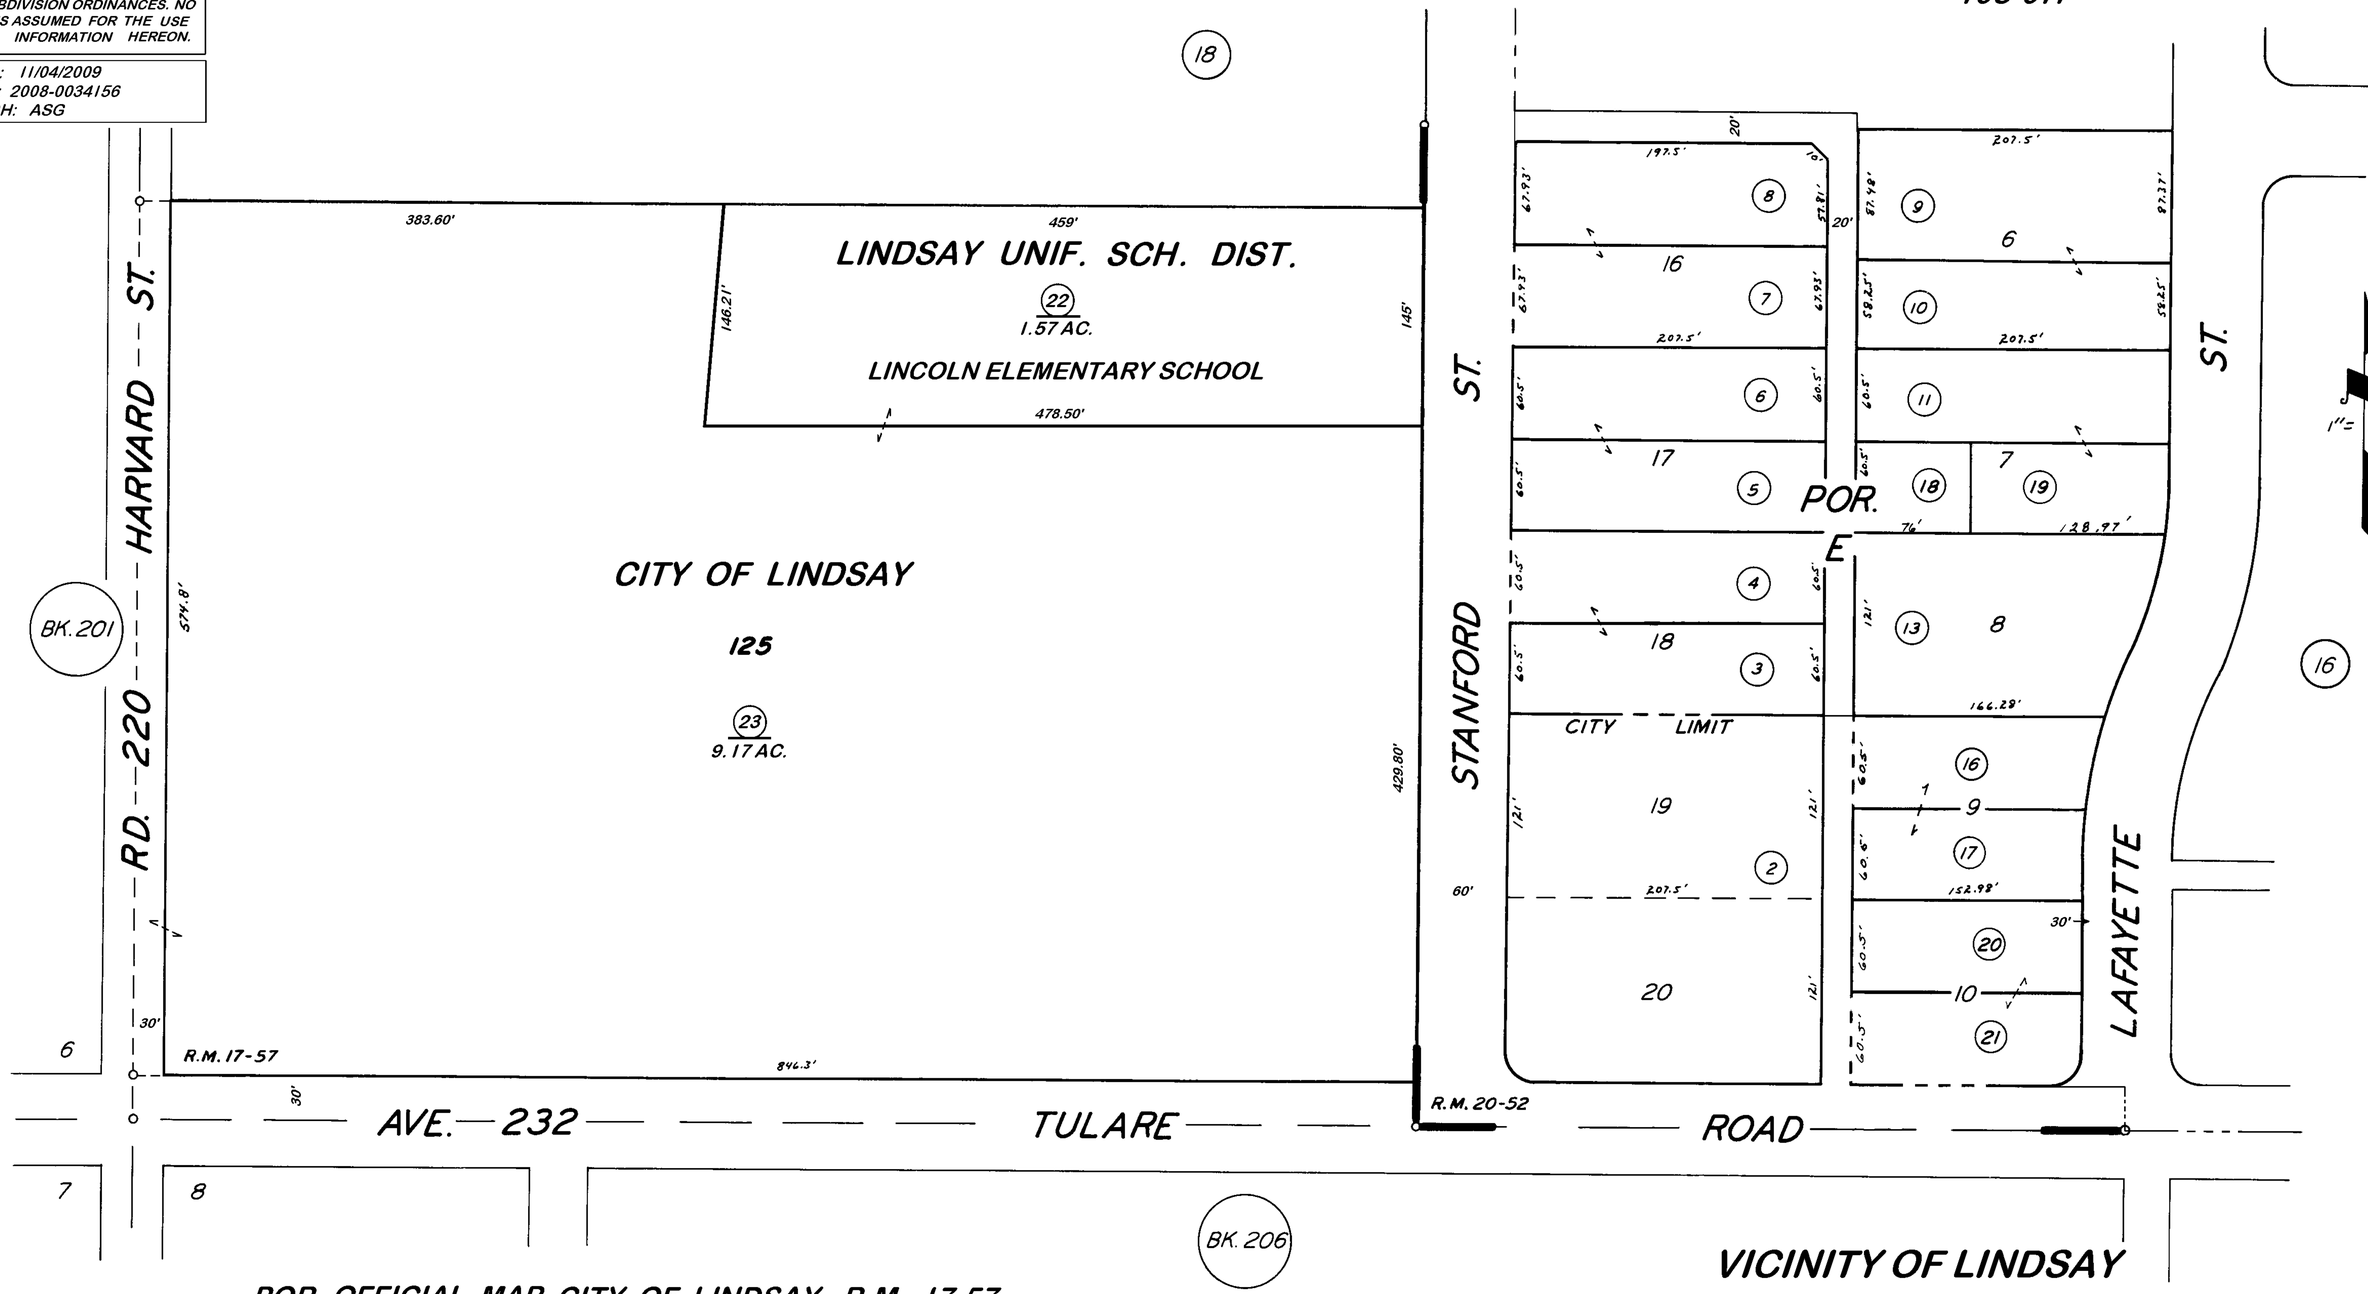

POR. OFFICIAL MAP CITY OF LINDSAY, R.M. 17-57
POR. TRACT NO. 163, R.M. 20-52

VICINITY OF LINDSAY
ASSESSOR'S MAPS BK. 202, PG. 17
COUNTY OF TULARE, CALIF.

NOTE — ASSESSOR'S BLOCK NUMBERS SHOWN IN ELLIPSES
ASSESSOR'S PARCEL NUMBERS SHOWN IN CIRCLES