POR. NW 1/4 OF SW 1/4 SEC. 7, T.20S., R.27E., M.D.B. & M.

TAX CODE AREA 205-04
003-000

DISCLAIMER

THIS MAP WAS PREPARED FOR LOCAL PROPERTY ASSESSMENT PURPOSES ONLY. THE PARCELS SHOWN HEREON MAY NOT COMPLY WITH STATE AND LOCAL SUBDIVISION ORDINANCES. NO LIABILITY IS ASSUMED FOR THE USE OF THE INFORMATION HEREON.

REVISED: 11/9/2010
REASON: 2010-0043020
CAD TECH: JLC

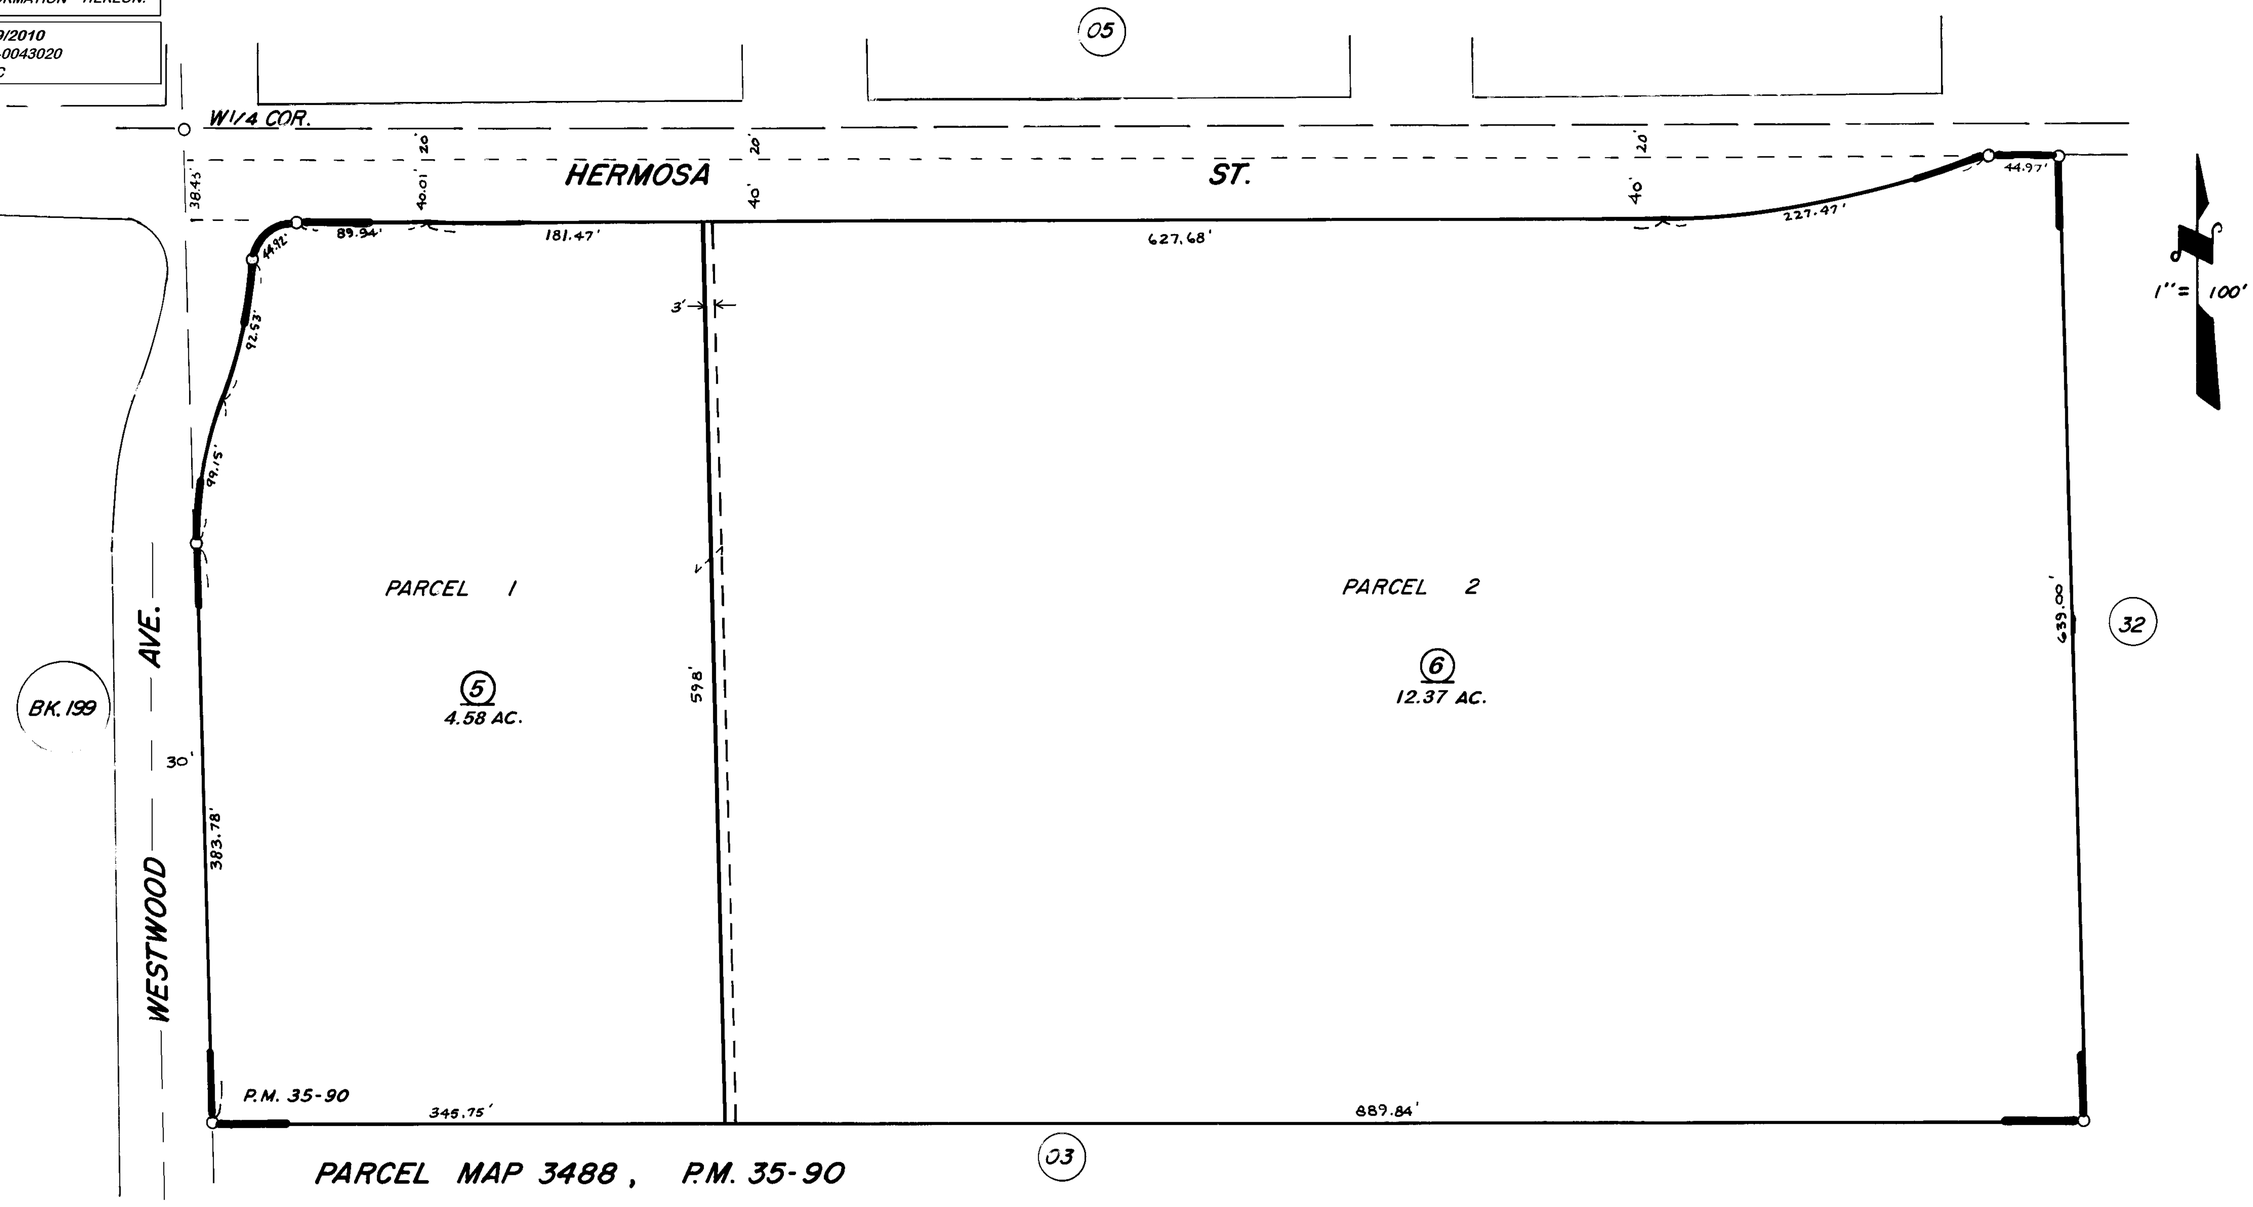

ASSESSOR'S MAPS BK. 205, PG. 04
COUNTY OF TULARE, CALIF.

NOTE—ASSESSOR'S BLOCK NUMBERS SHOWN IN ELLIPSES
ASSESSOR'S PARCEL NUMBERS SHOWN IN CIRCLES