S. POR. NW 1/4 OF NE 1/4 SEC. 7, T.20S., R.27E., M.D.B.&M.

TAX CODE AREA 205-11
3-018
3-000

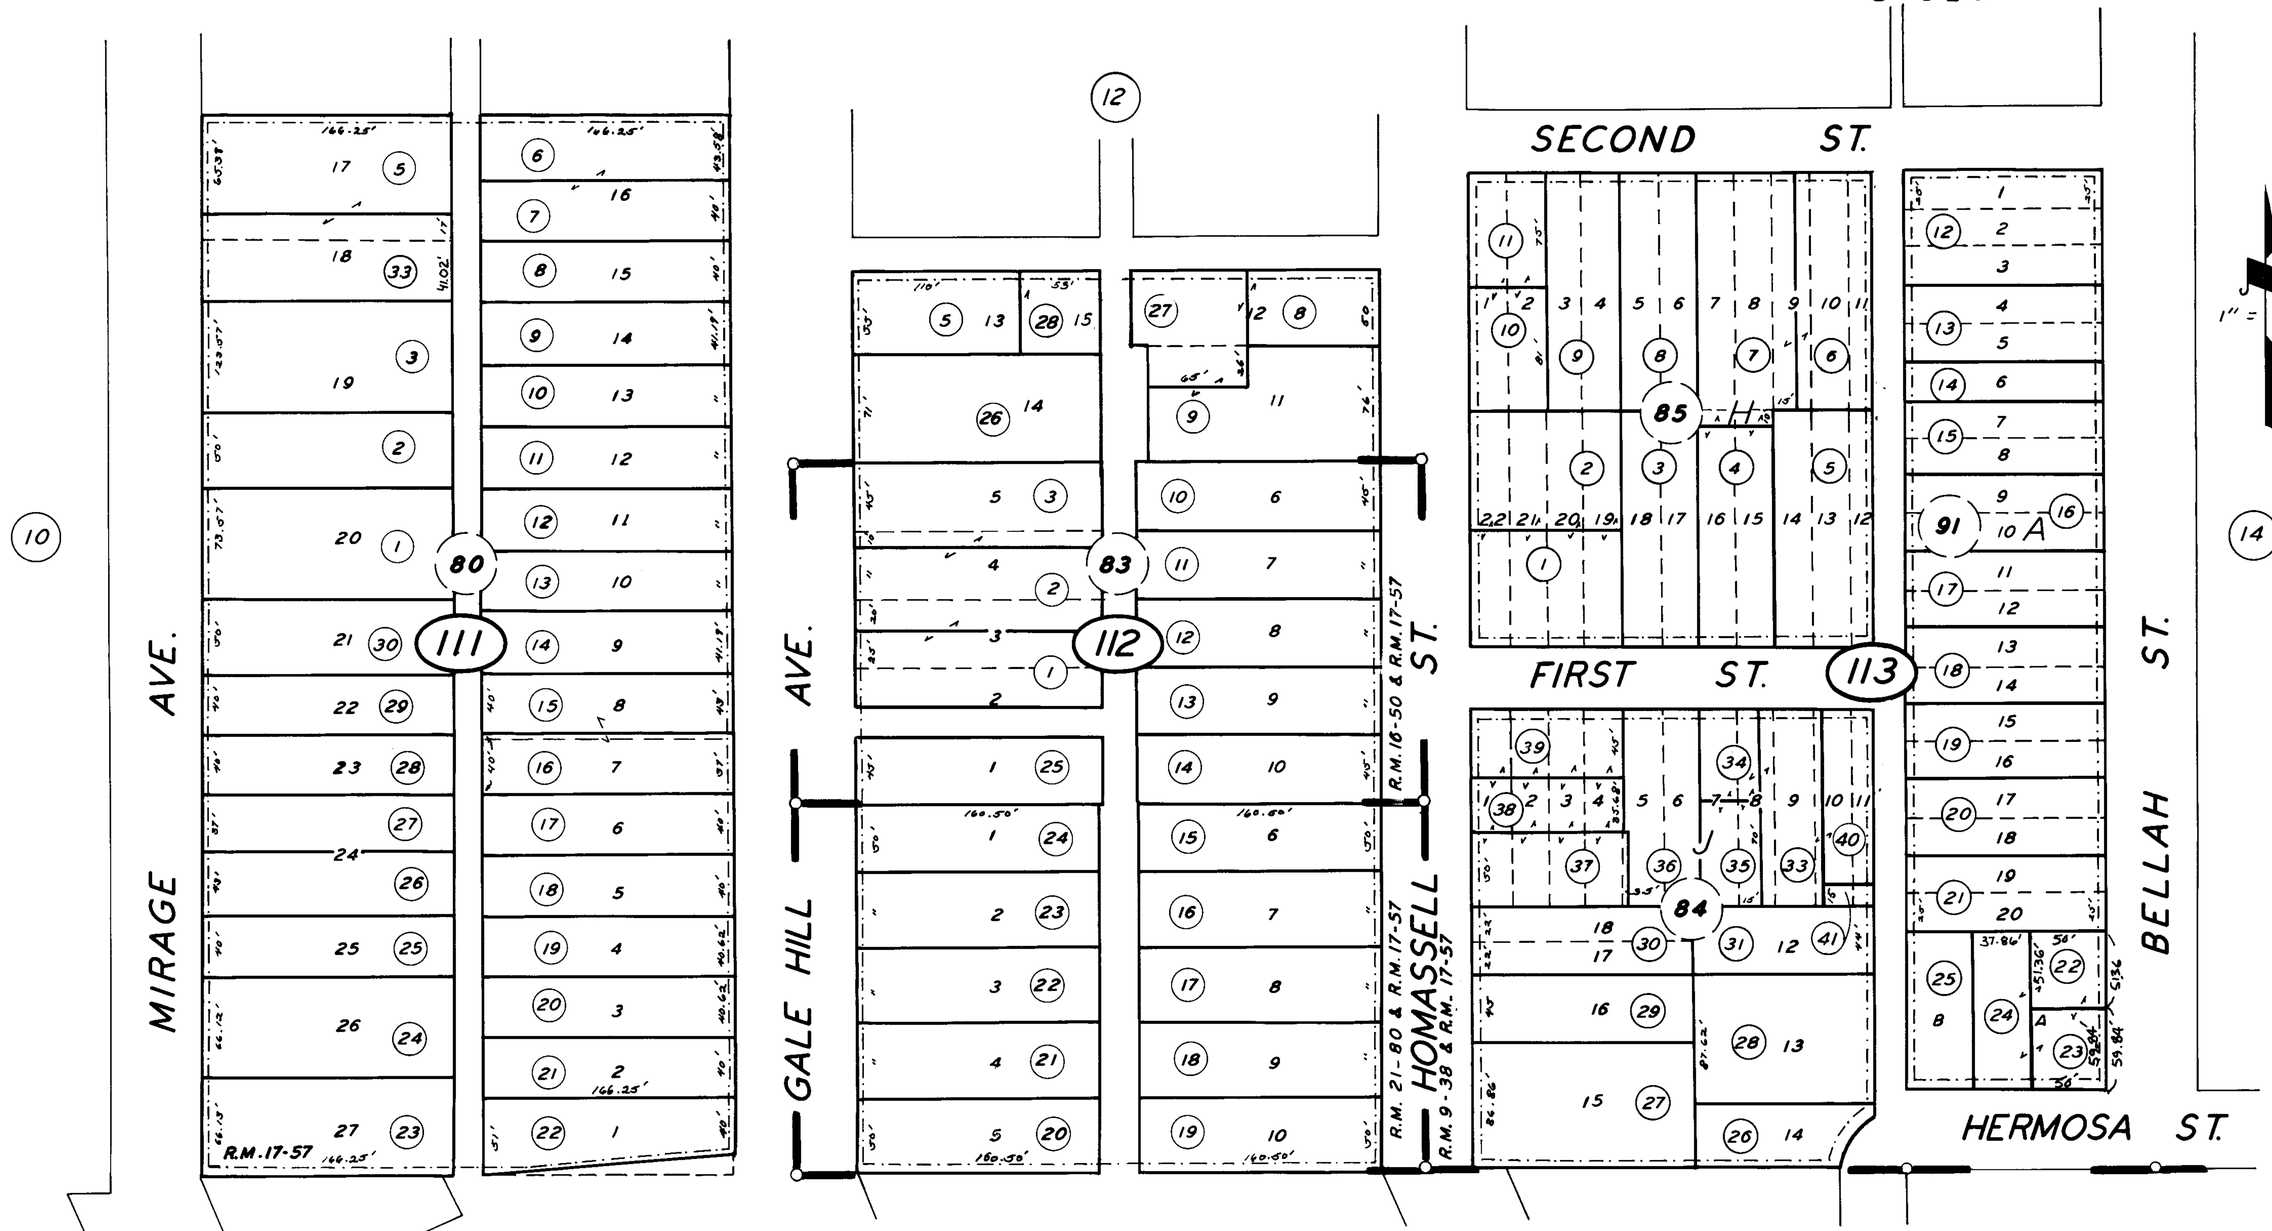

NORTH EAST ADD., R.M. 9-38
POWELL TRACT, R.M. 16-50
TOWNSITE OF LINDSAY, R.M. 17-57 { BLK. NO'S / BLK. LN'S
SPALDING ECON. HOMES SUB., R.M. 21-80

CITY OF LINDSAY
ASSESSOR'S MAPS BK. 205, PG. 11.
COUNTY OF TULARE, CALIF.

NOTE — ASSESSOR'S BLOCK NUMBERS SHOWN IN ELLIPSES
ASSESSOR'S PARCEL NUMBERS SHOWN IN CIRCLES

3-20-62 T.N