DISCLAIMER

THIS MAP WAS PREPARED FOR LOCAL PROPERTY ASSESSMENT PURPOSES ONLY AND THE PARCELS SHOWN HEREON MAY NOT COMPLY WITH STATE AND LOCAL SUBDIVISION ORDINANCES, AND NO LIABILITY IS ASSUMED FOR THE USE OF THE INFORMATION SHOWN HEREON.

N1/2 OF SE1/4 OF SE1/4 SEC.7, T.20S., R.27E., M.D.B.&M.

Tax Area Codes 205–19
003–018

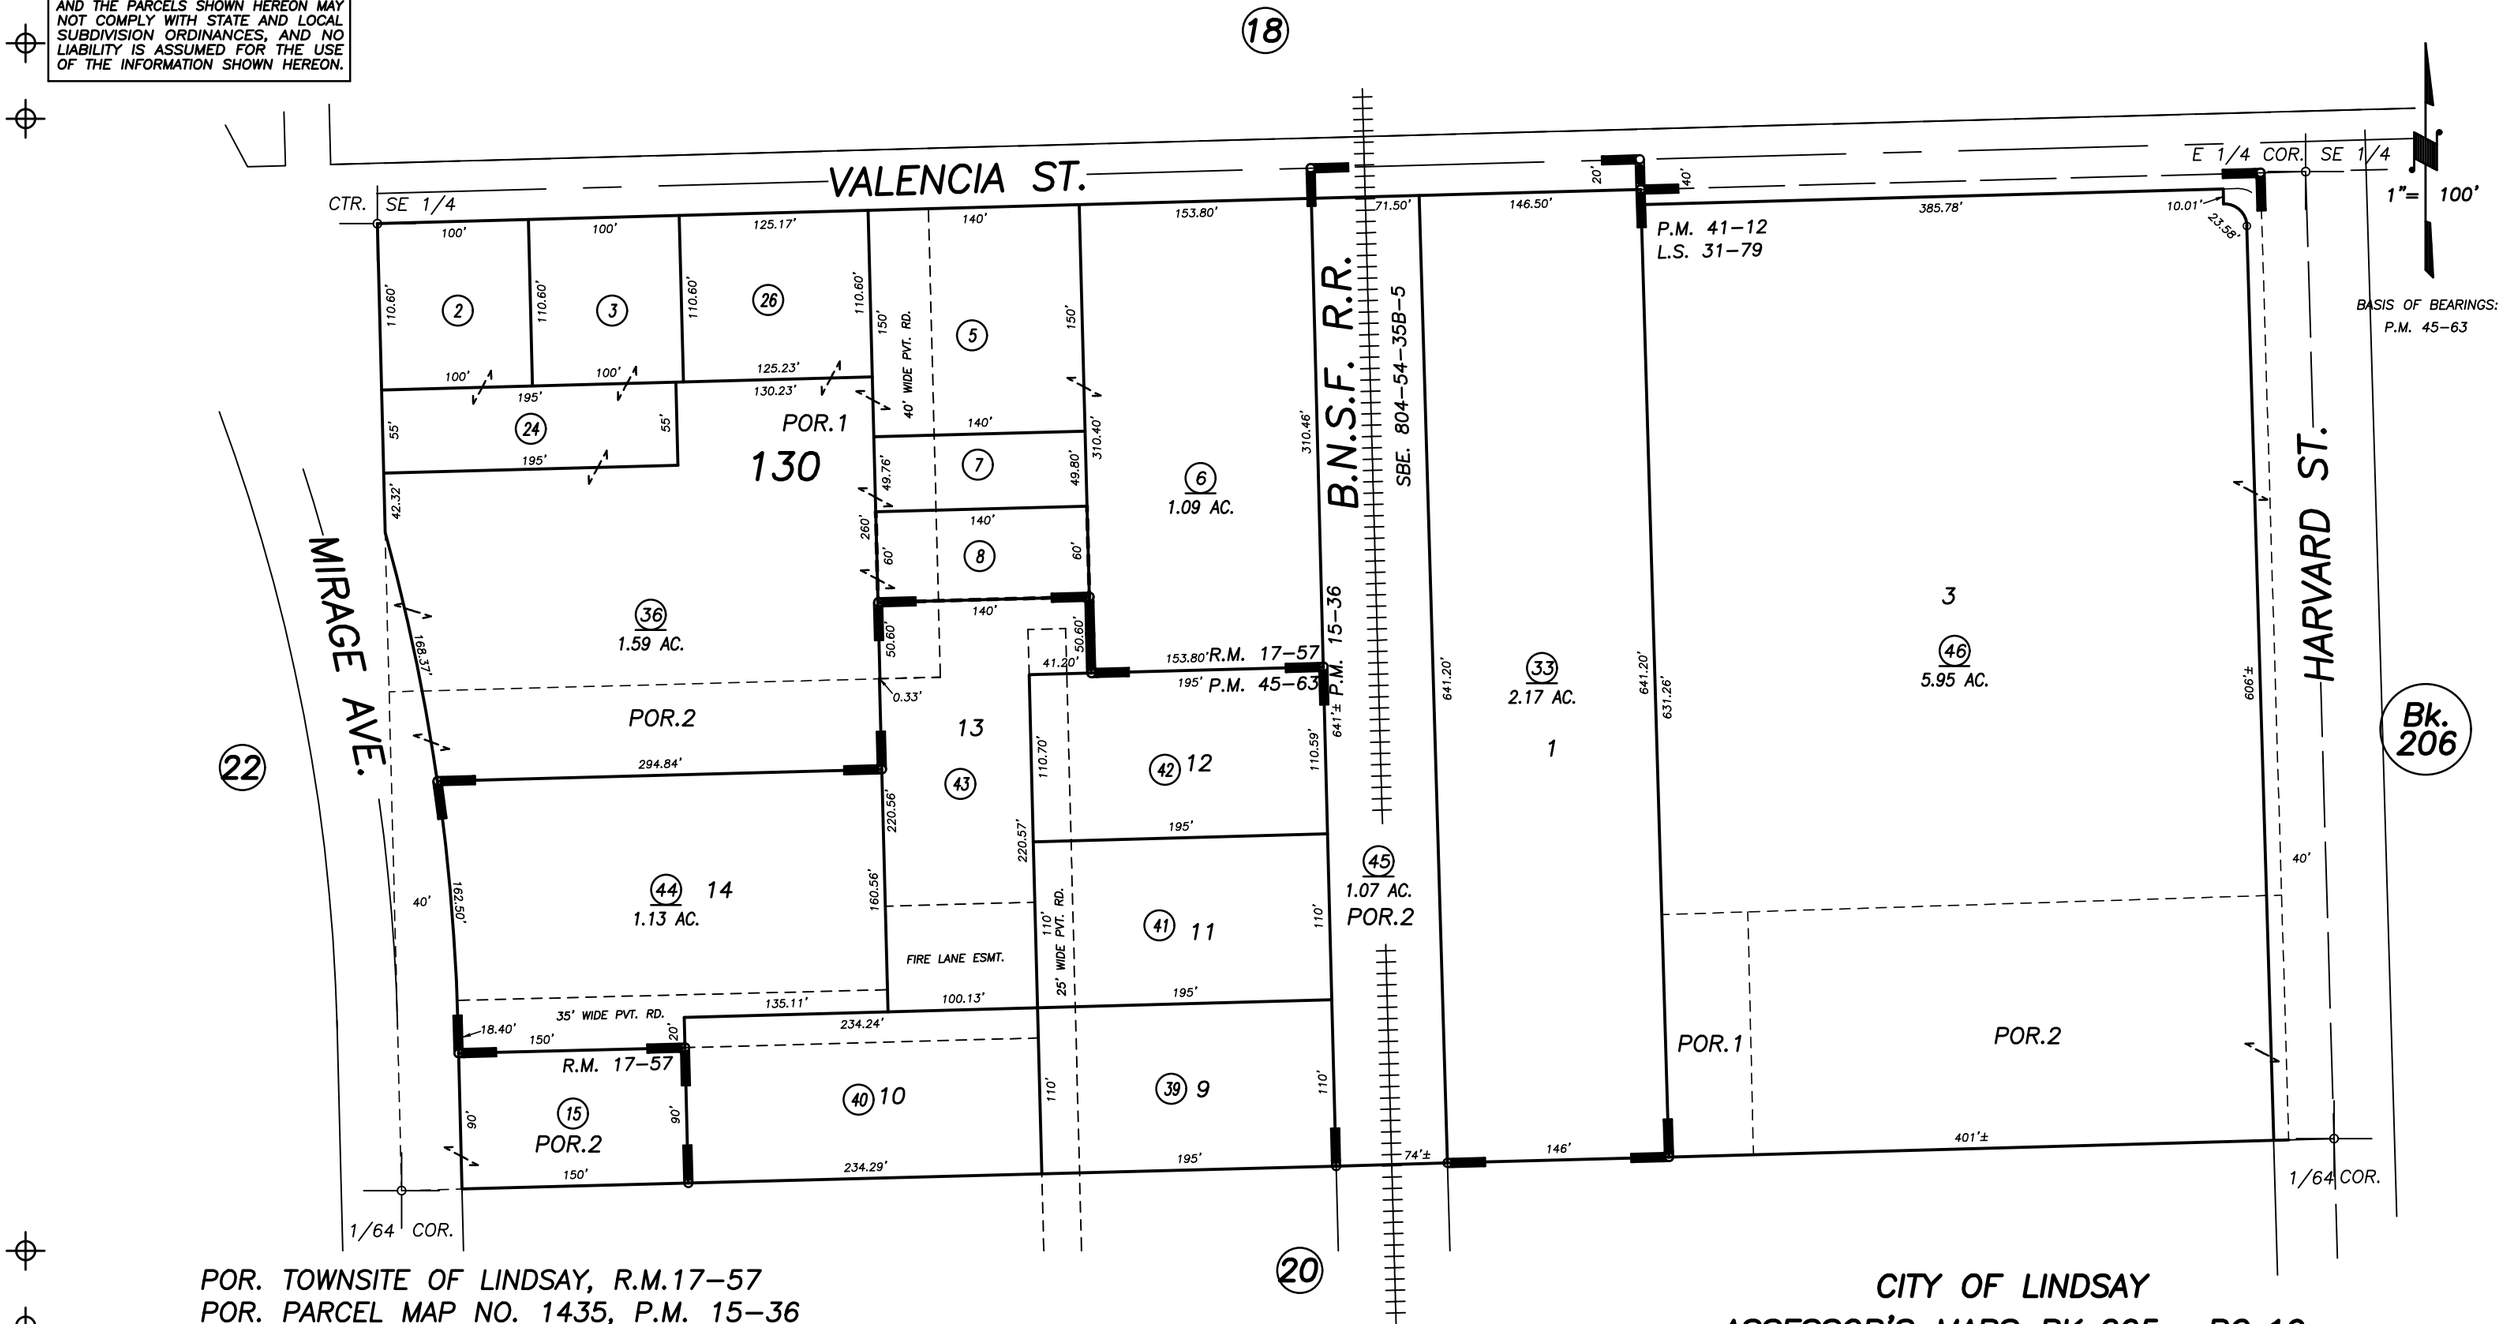

POR. TOWNSITE OF LINDSAY, R.M.17–57
POR. PARCEL MAP NO. 1435, P.M. 15–36
POR. PARCEL MAP NO. 4008, P.M 41–12
POR. PARCEL MAOP NO. 4458, P.M. 45–63
POR. RECORD OF SURVEY, L.S. 31–79

CITY OF LINDSAY
ASSESSOR'S MAPS BK. 205 , PG. 19
COUNTY OF TULARE, CALIFORNIA, U.S.A.

NOTE: Assessor's Parcel Numbers Shown in Circles (1) (123)
Assessor's Block Numbers Shown in Ellipses

2014–0029861	12/26/2014	ASG
REVISION	DATE	TECH