DISCLAIMER

THIS MAP WAS PREPARED FOR LOCAL PROPERTY ASSESSMENT PURPOSES ONLY AND THE PARCELS SHOWN HEREON MAY NOT COMPLY WITH STATE AND LOCAL SUBDIVISION ORDINANCES, AND NO LIABILITY IS ASSUMED FOR THE USE OF THE INFORMATION SHOWN HEREON.

POR. SEC 7, T.20S., R.27E, M.D.B.&M

Tax Area Codes 003–018

205–26

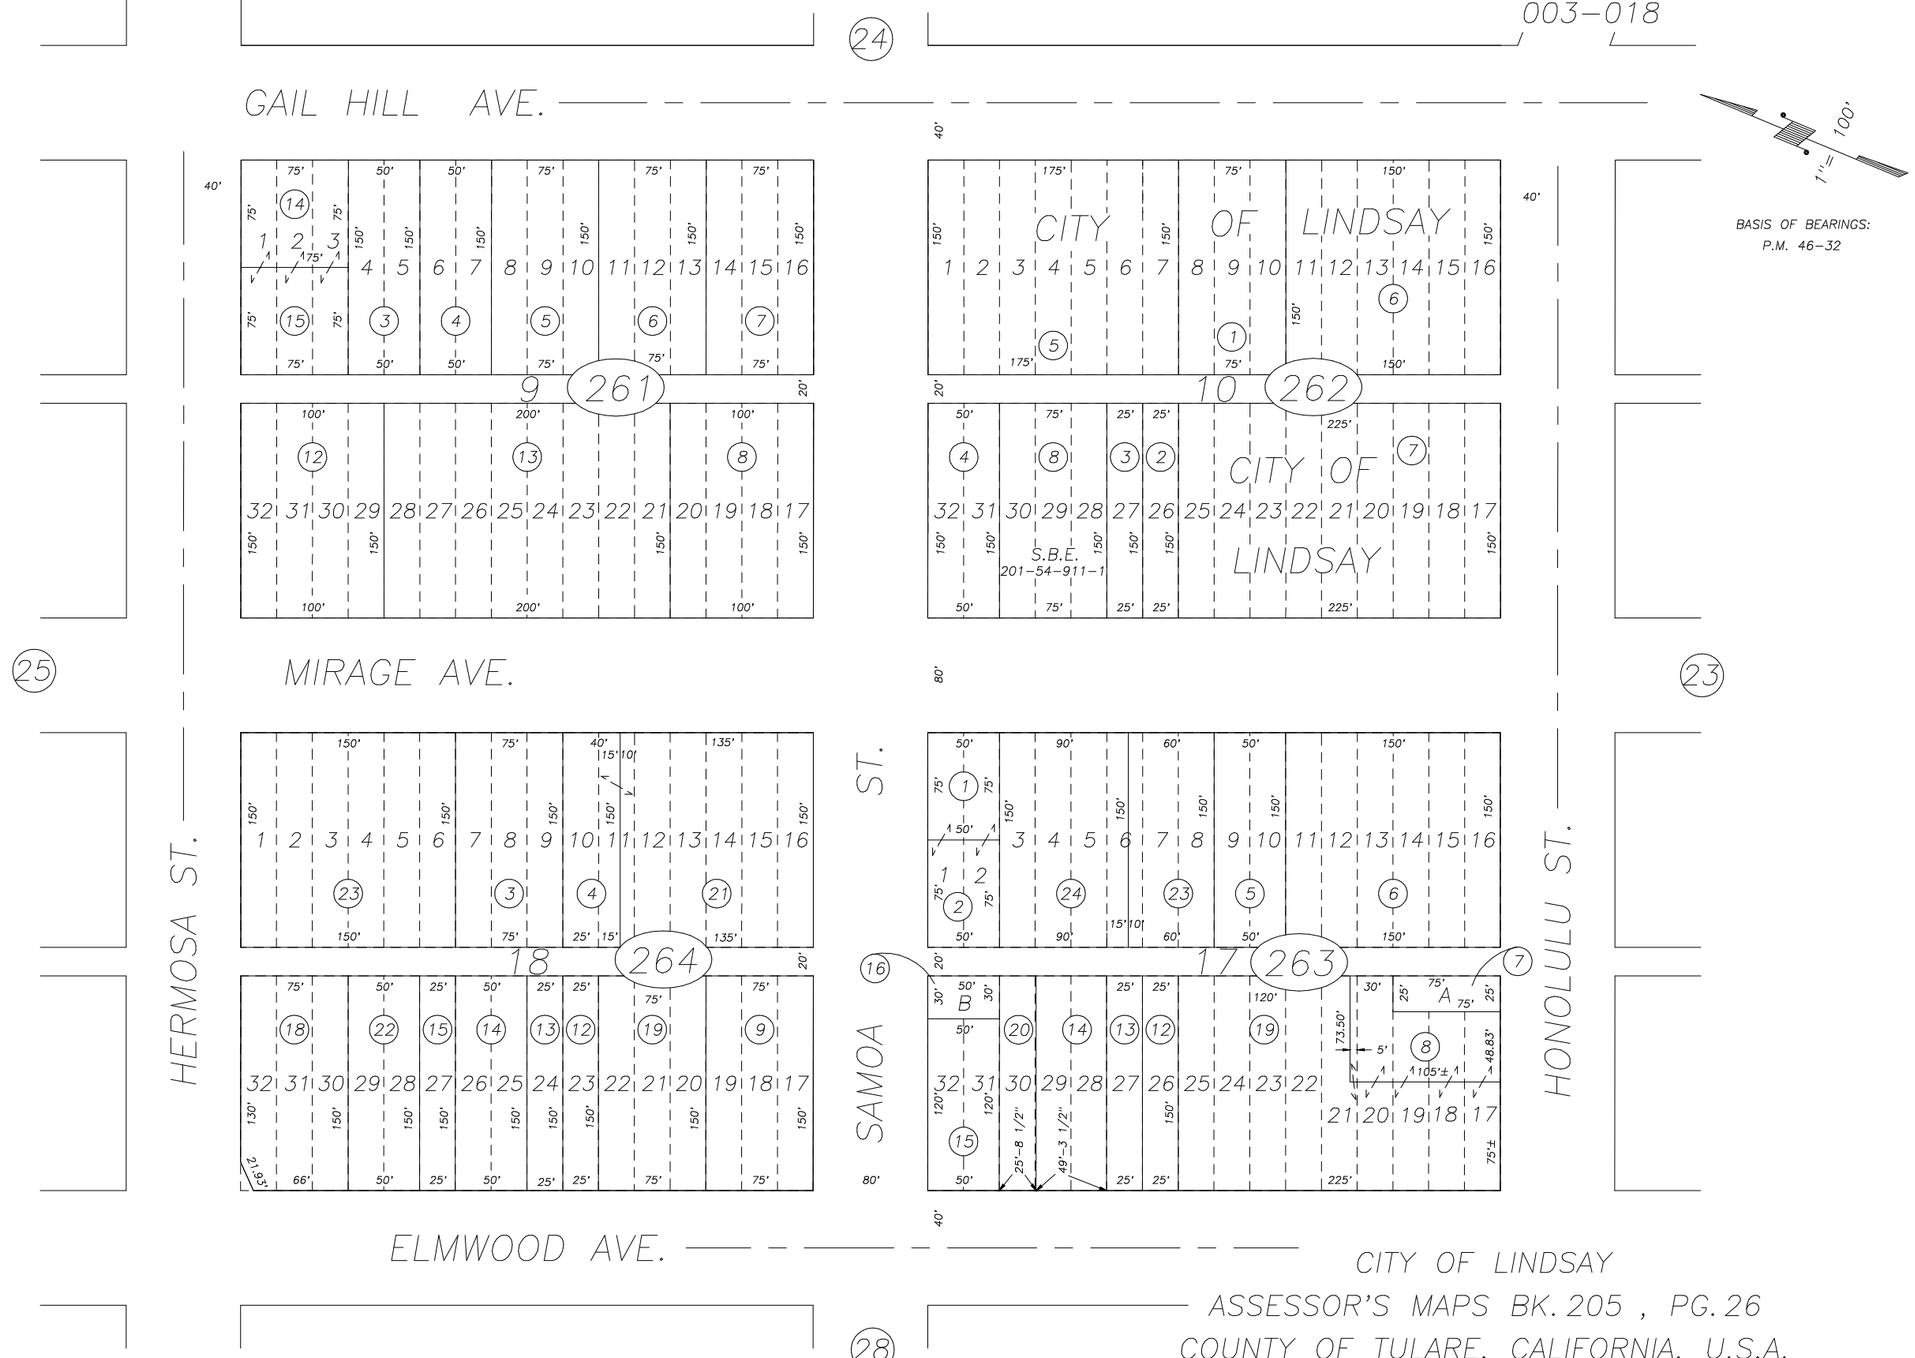

CITY OF LINDSAY

ASSESSOR'S MAPS BK. 205 , PG. 26

COUNTY OF TULARE, CALIFORNIA, U.S.A.

POR. OFFICIAL MAP–CITY OF LINDSAY, R.M. 17–57

NOTE: Assessor's Parcel Numbers Shown in Circles (1)
Assessor's Block Numbers Shown in Elipses (123)

REVISION	DATE	TECH
2009–0046910	08/28/2013	RLW