DISCLAIMER

THIS MAP WAS PREPARED FOR LOCAL PROPERTY ASSESSMENT PURPOSES ONLY. THE PARCELS SHOWN HEREON MAY NOT COMPLY WITH STATE AND LOCAL SUBDIVISION ORDINANCES. NO LIABILITY IS ASSUMED FOR THE USE OF THE INFORMATION HEREON.

REVISED: 03/17/2011
REASON: 2009-0046908
CAD TECH: MLC

POR. N1/2 OF SE1/4 OF NW1/4 OF SEC. 7, T.20., R.27E., M.D.B.&M.

TAX CODE AREA 205-29

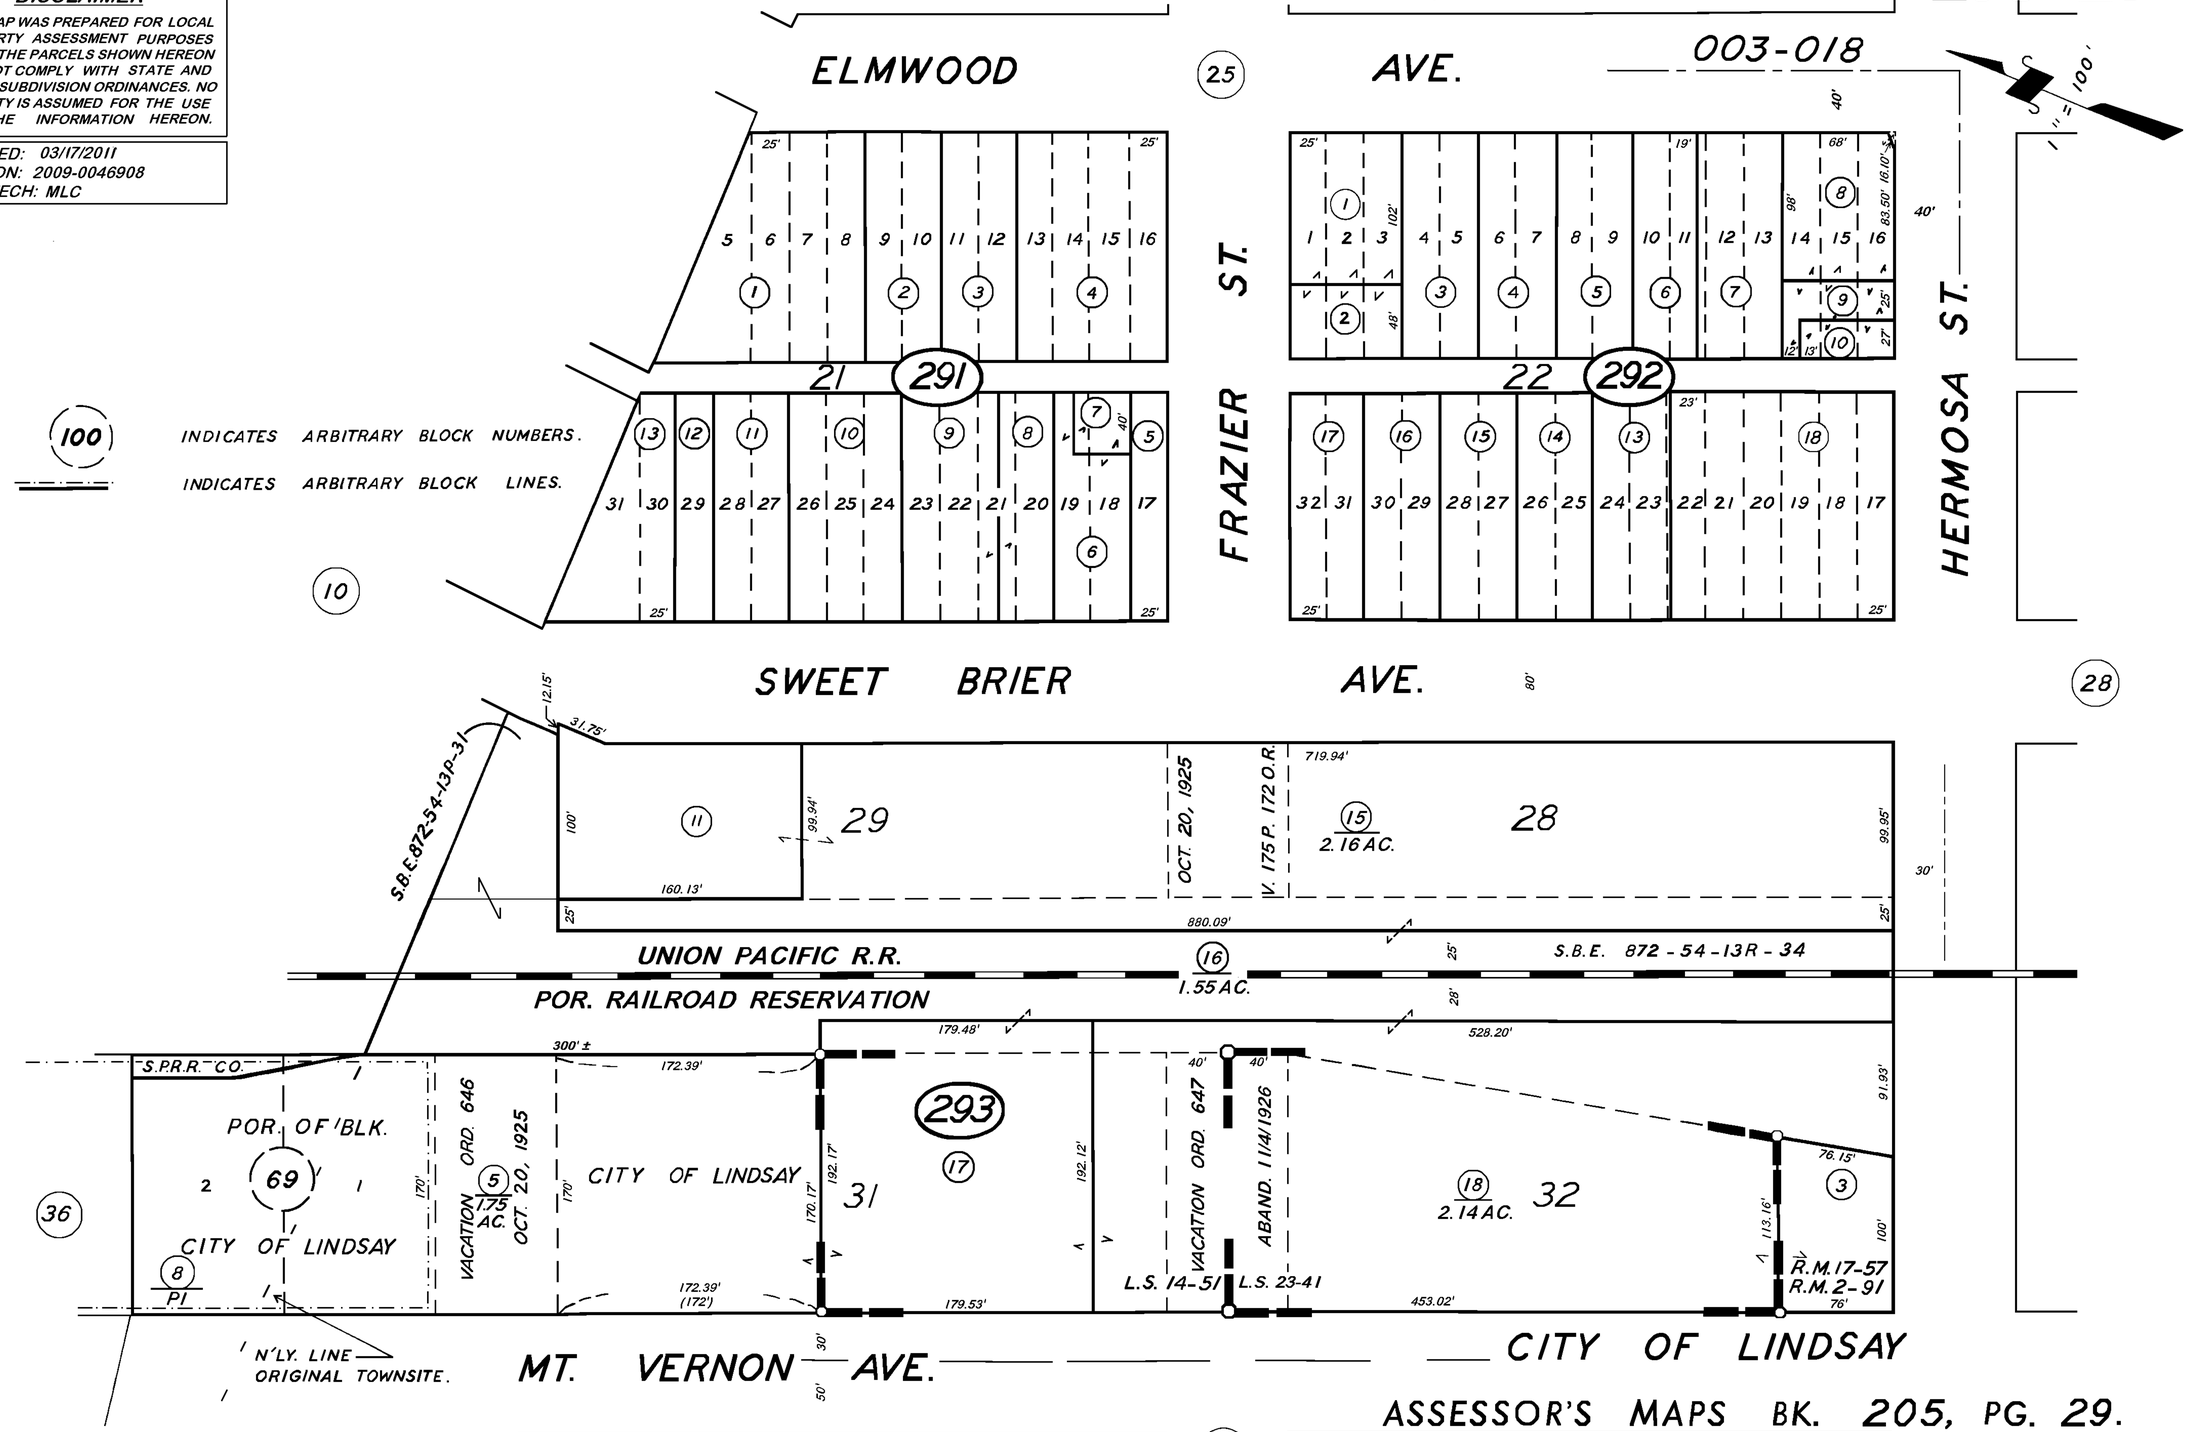

ASSESSOR'S MAPS BK. 205, PG. 29.

COUNTY OF TULARE, CALIF.

TOWNSITE OF LINDSAY, R.M. 2-91
TOWNSITE OF LINDSAY, R.M. 17-57
RECORD OF SURVEY, L.S. 14-51
RECORD OF SURVEY, L.S. 23-41

NOTE — ASSESSOR'S BLOCK NUMBERS SHOWN IN ELLIPSES
ASSESSOR'S PARCEL NUMBERS SHOWN IN CIRCLES