DISCLAIMER

THIS MAP WAS PREPARED FOR LOCAL PROPERTY ASSESSMENT PURPOSES ONLY. THE PARCELS SHOWN HEREON MAY NOT COMPLY WITH STATE AND LOCAL SUBDIVISION ORDINANCES. NO LIABILITY IS ASSUMED FOR THE USE OF THE INFORMATION HEREON. R & T CODE SEC. 327, 408.3, ETC.

REVISED: 06/24/2016
REASON: 2016-0024073
CAD TECH: ARL

POR. NI/2 OF SWI/4 SEC. 7, T.20S., R.27E., M.D.B.&M.

TAX CODE AREA 205-31
003-000
003-018

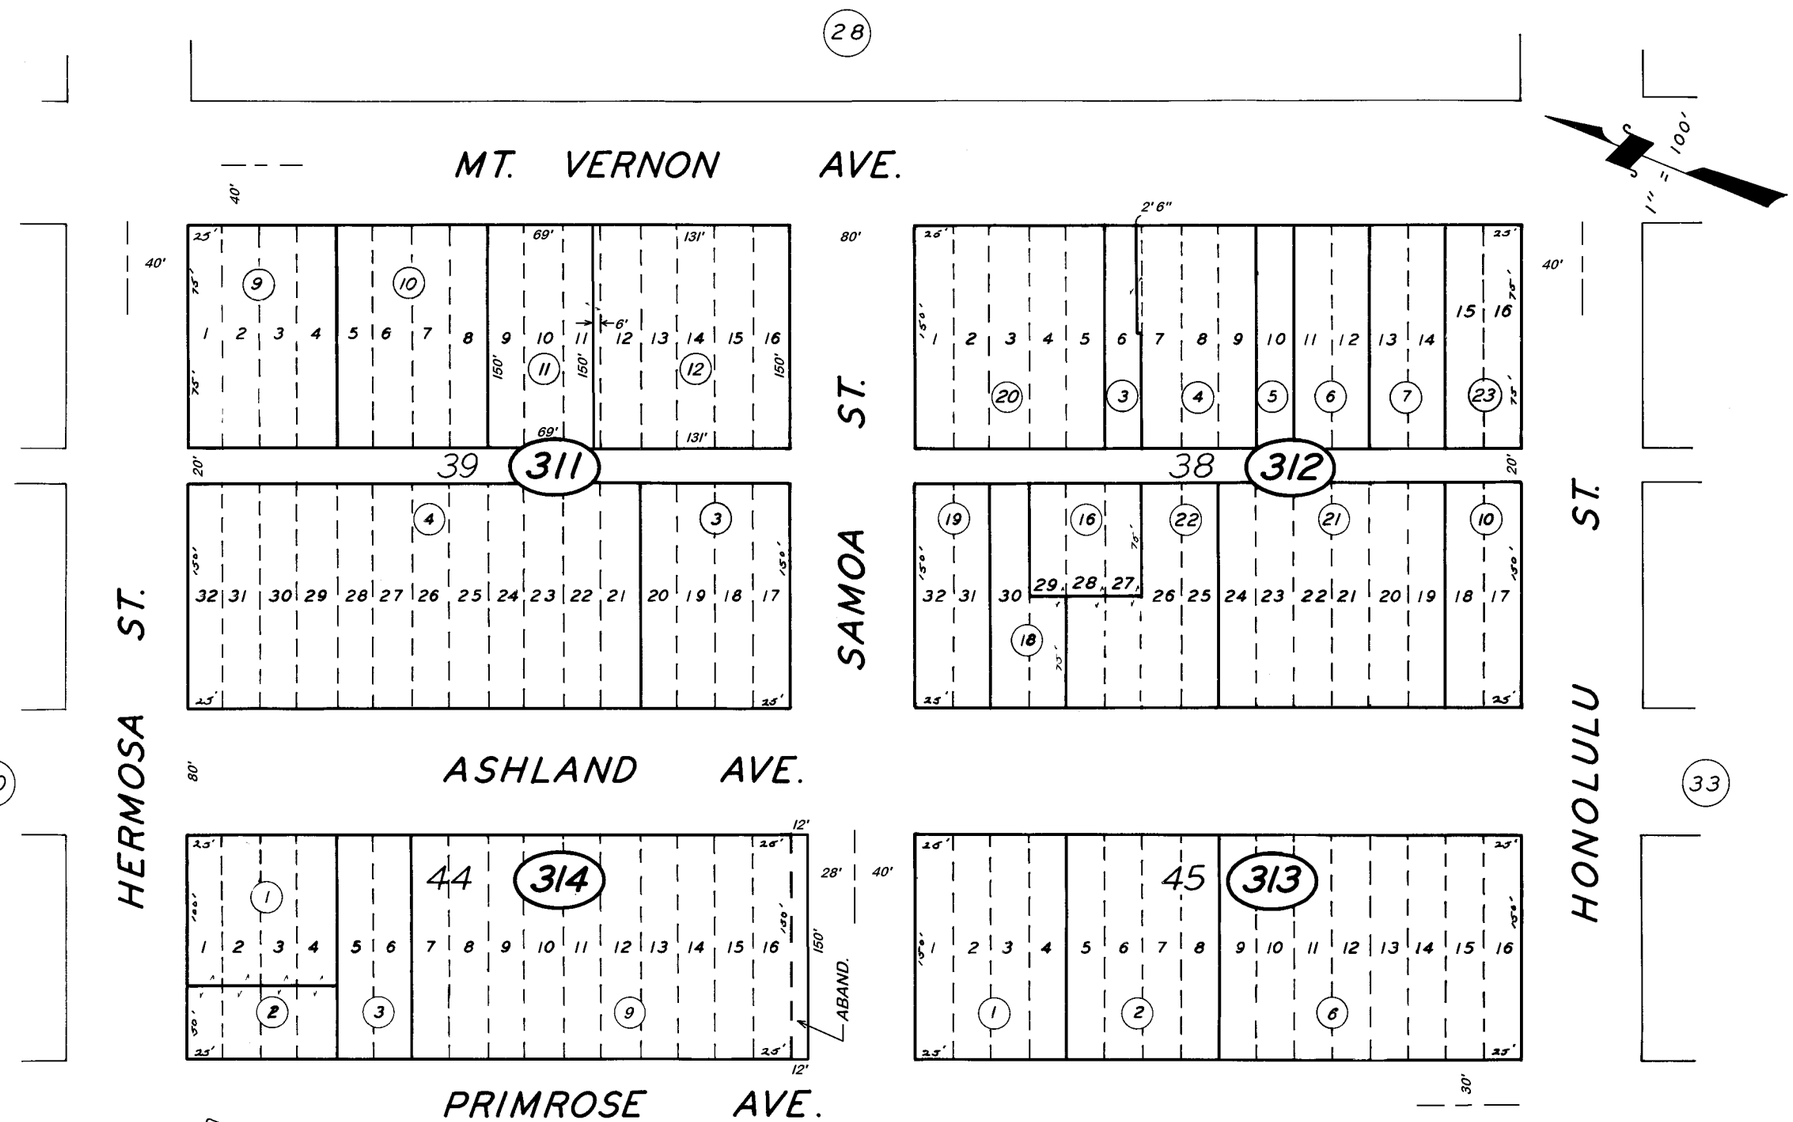

POR. TOWN OF LINDSAY, R.M. 17-57

CITY OF LINDSAY
ASSESSOR'S MAPS BK. 205, PG. 31.
COUNTY OF TULARE, CALIF.

NOTE — ASSESSOR'S BLOCK NUMBERS SHOWN IN ELLIPSES
ASSESSOR'S PARCEL NUMBERS SHOWN IN CIRCLES