DISCLAIMER

THIS MAP WAS PREPARED FOR LOCAL PROPERTY ASSESSMENT PURPOSES ONLY AND THE PARCELS SHOWN HEREON MAY NOT COMPLY WITH STATE AND LOCAL SUBDIVISION ORDINANCES, AND NO LIABILITY IS ASSUMED FOR THE USE OF THE INFORMATION SHOWN HEREON.

POR. W 1/2 OF NW 1/4 SECTION 8, T.20S., R.27E., M.D.B. & M.

Tax Area Code 3-023

206-02

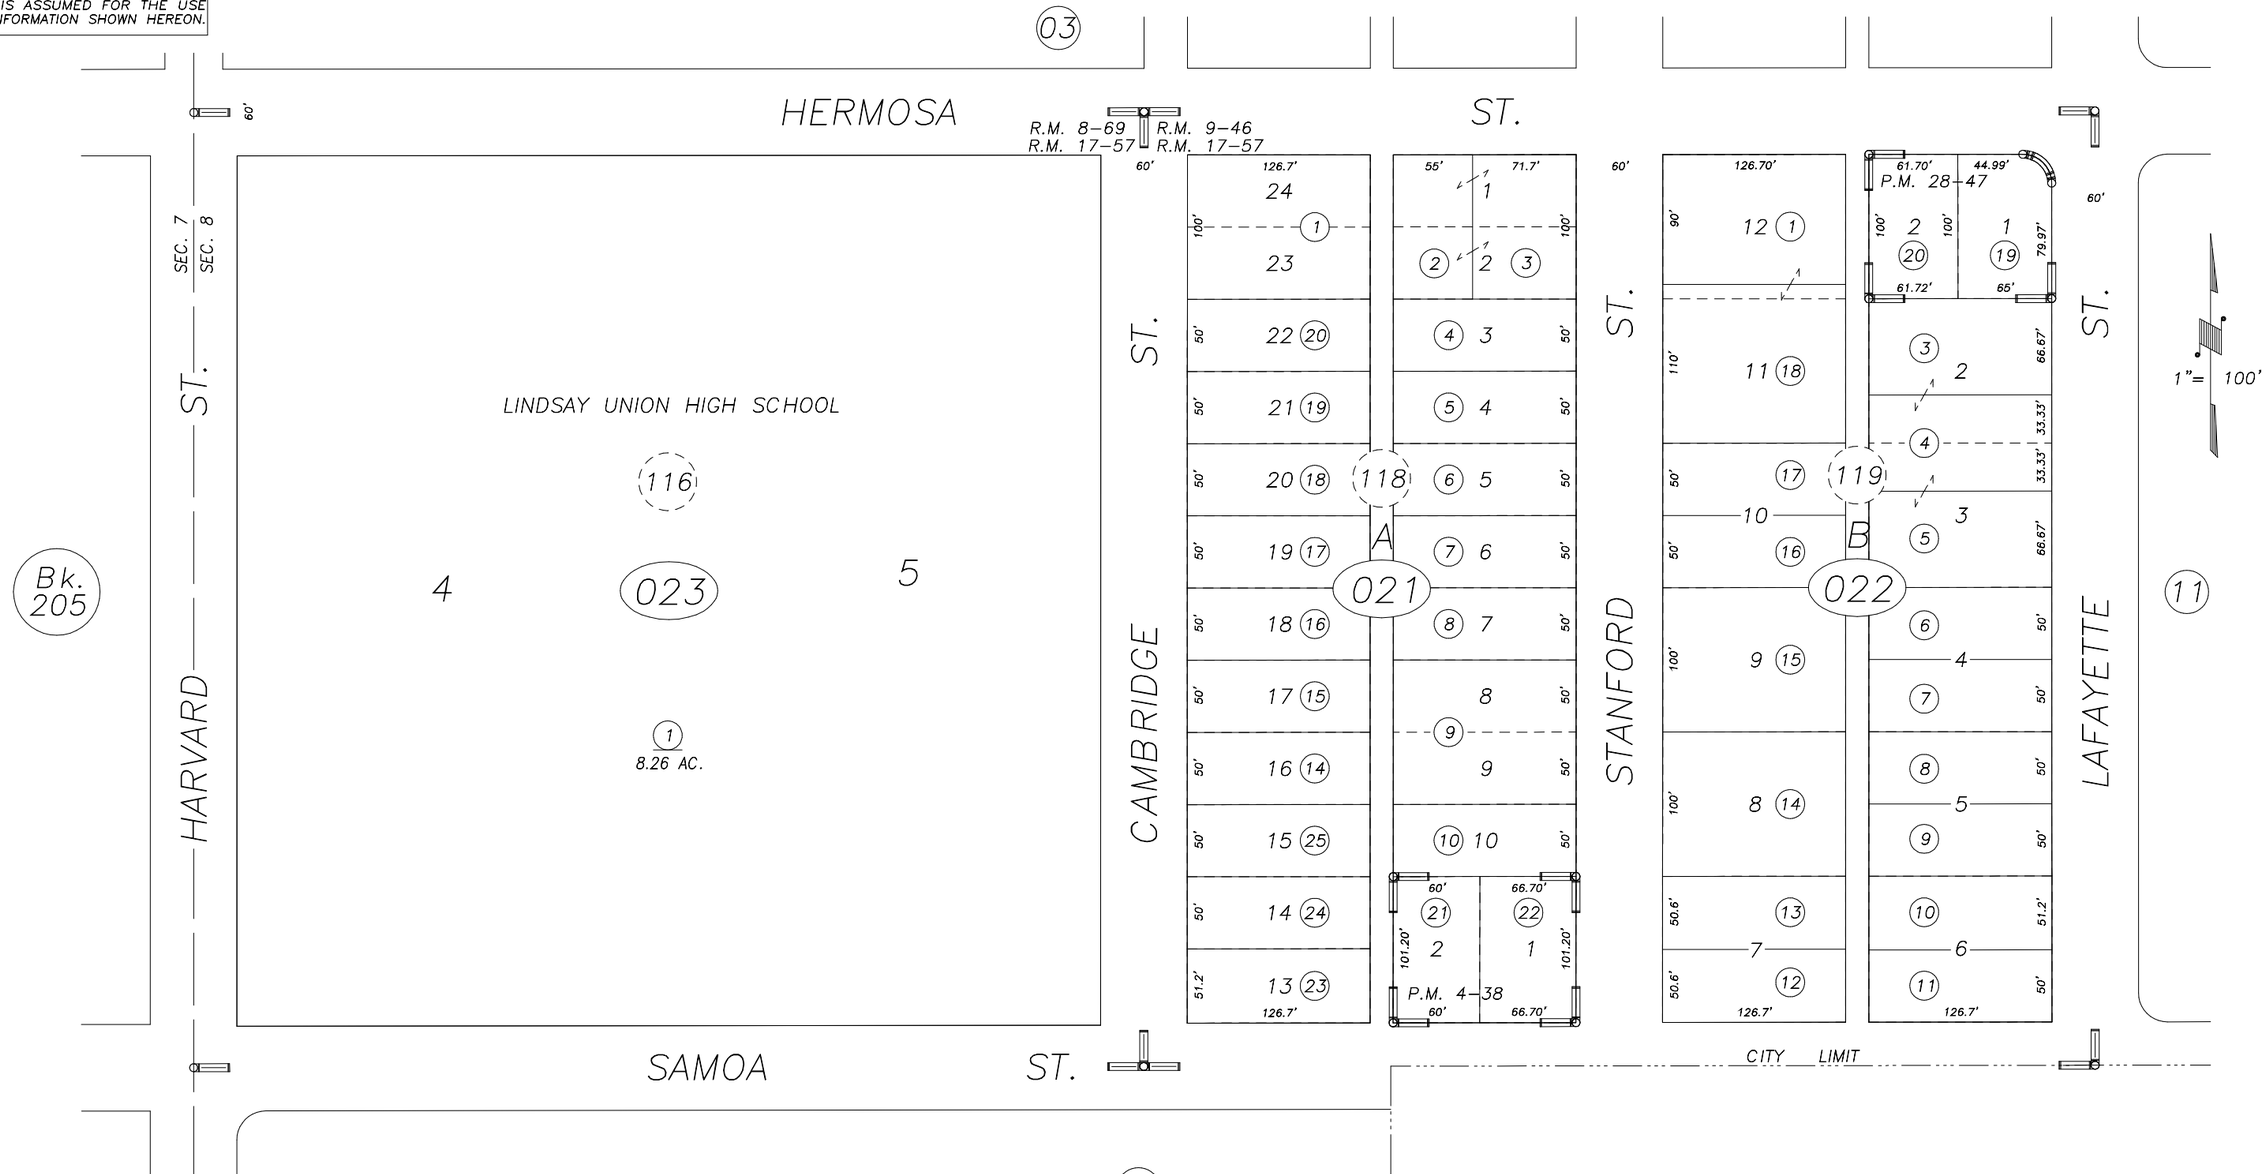

TRA CHANGE	5/23/96	KPT
REVISION	DATE	BY

HIGH SCHOOL ADD., R.M. 8-69
COLLINS ADD., R.M. 9-46
CITY OF LINDSAY, R.M. 17-57(◯ BLK. NO'S.)
PARCEL MAP 338, P.M. 4-38
PARCEL MAP 2746, P.M. 28-47

NOTE: Assessor's Block Numbers Shown in Ellipses
Assessor's Parcel Numbers Shown in Circles

CITY OF LINDSAY
ASSESSOR'S MAPS BK. 206 , PG. 02 .
COUNTY OF TULARE, CALIF.

96/97