DISCLAIMER

THIS MAP WAS PREPARED FOR LOCAL PROPERTY ASSESSMENT PURPOSES ONLY. THE PARCELS SHOWN HEREON MAY NOT COMPLY WITH STATE AND LOCAL SUBDIVISION ORDINANCES. NO LIABILITY IS ASSUMED FOR THE USE OF THE INFORMATION HEREON.

REVISED: 07/11/2006
REASON: TRAC CHANGE
CAD TECH: PHN

POR. N1/2 OF NW1/4 SEC. 8, T. 20S., R. 27E., M.D.B. & M.

TAX CODE AREA
003-023
003-028

206-05

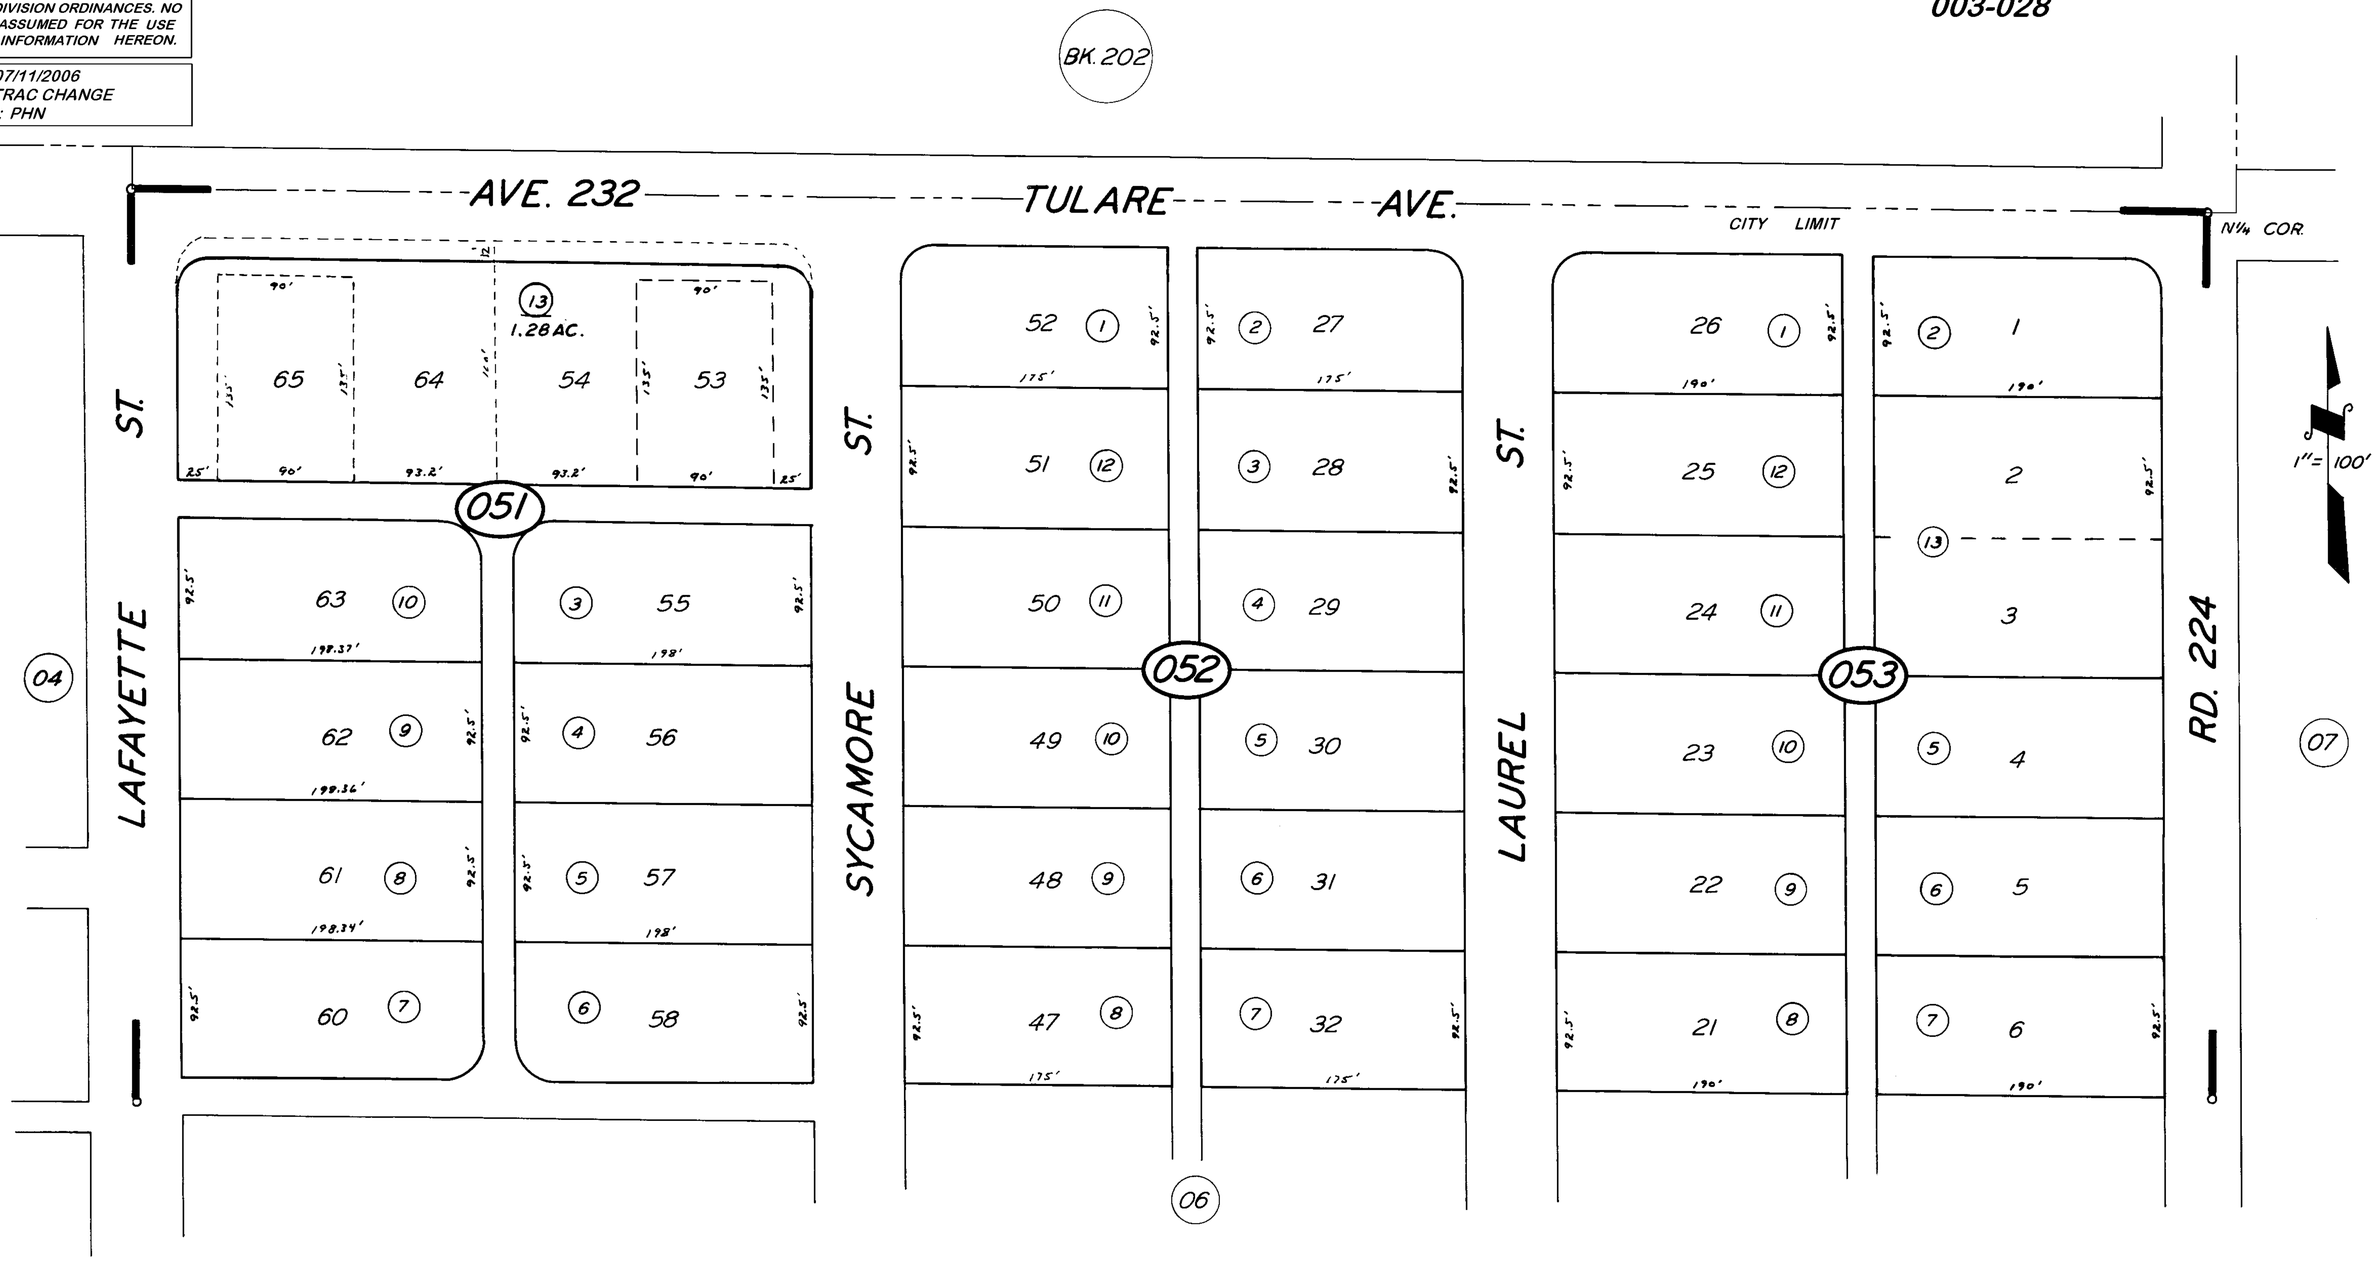

POR. TR. NO. 38

R.M. 19-81

CITY OF LINDSAY
ASSESSOR'S MAPS BK. 206, PG. 05
COUNTY OF TULARE, CALIF.

NOTE — ASSESSOR'S BLOCK NUMBERS SHOWN IN ELLIPSES
ASSESSOR'S PARCEL NUMBERS SHOWN IN CIRCLES