**DISCLAIMER**

*THIS MAP WAS PREPARED FOR LOCAL PROPERTY ASSESSMENT PURPOSES ONLY. THE PARCELS SHOWN HEREON MAY NOT COMPLY WITH STATE AND LOCAL SUBDIVISION ORDINANCES. NO LIABILITY IS ASSUMED FOR THE USE OF THE INFORMATION HEREON.*

*REVISED: 07/11/2006*
*REASON: TRAC CHANGE*
*CAD TECH: PHN*

# POR. N 1/2 OF NW 1/4 SEC. 8, T.20S., R.27E., M.D.B. & M.

TAX CODE AREA
003-000
003-023
003-028

206-06

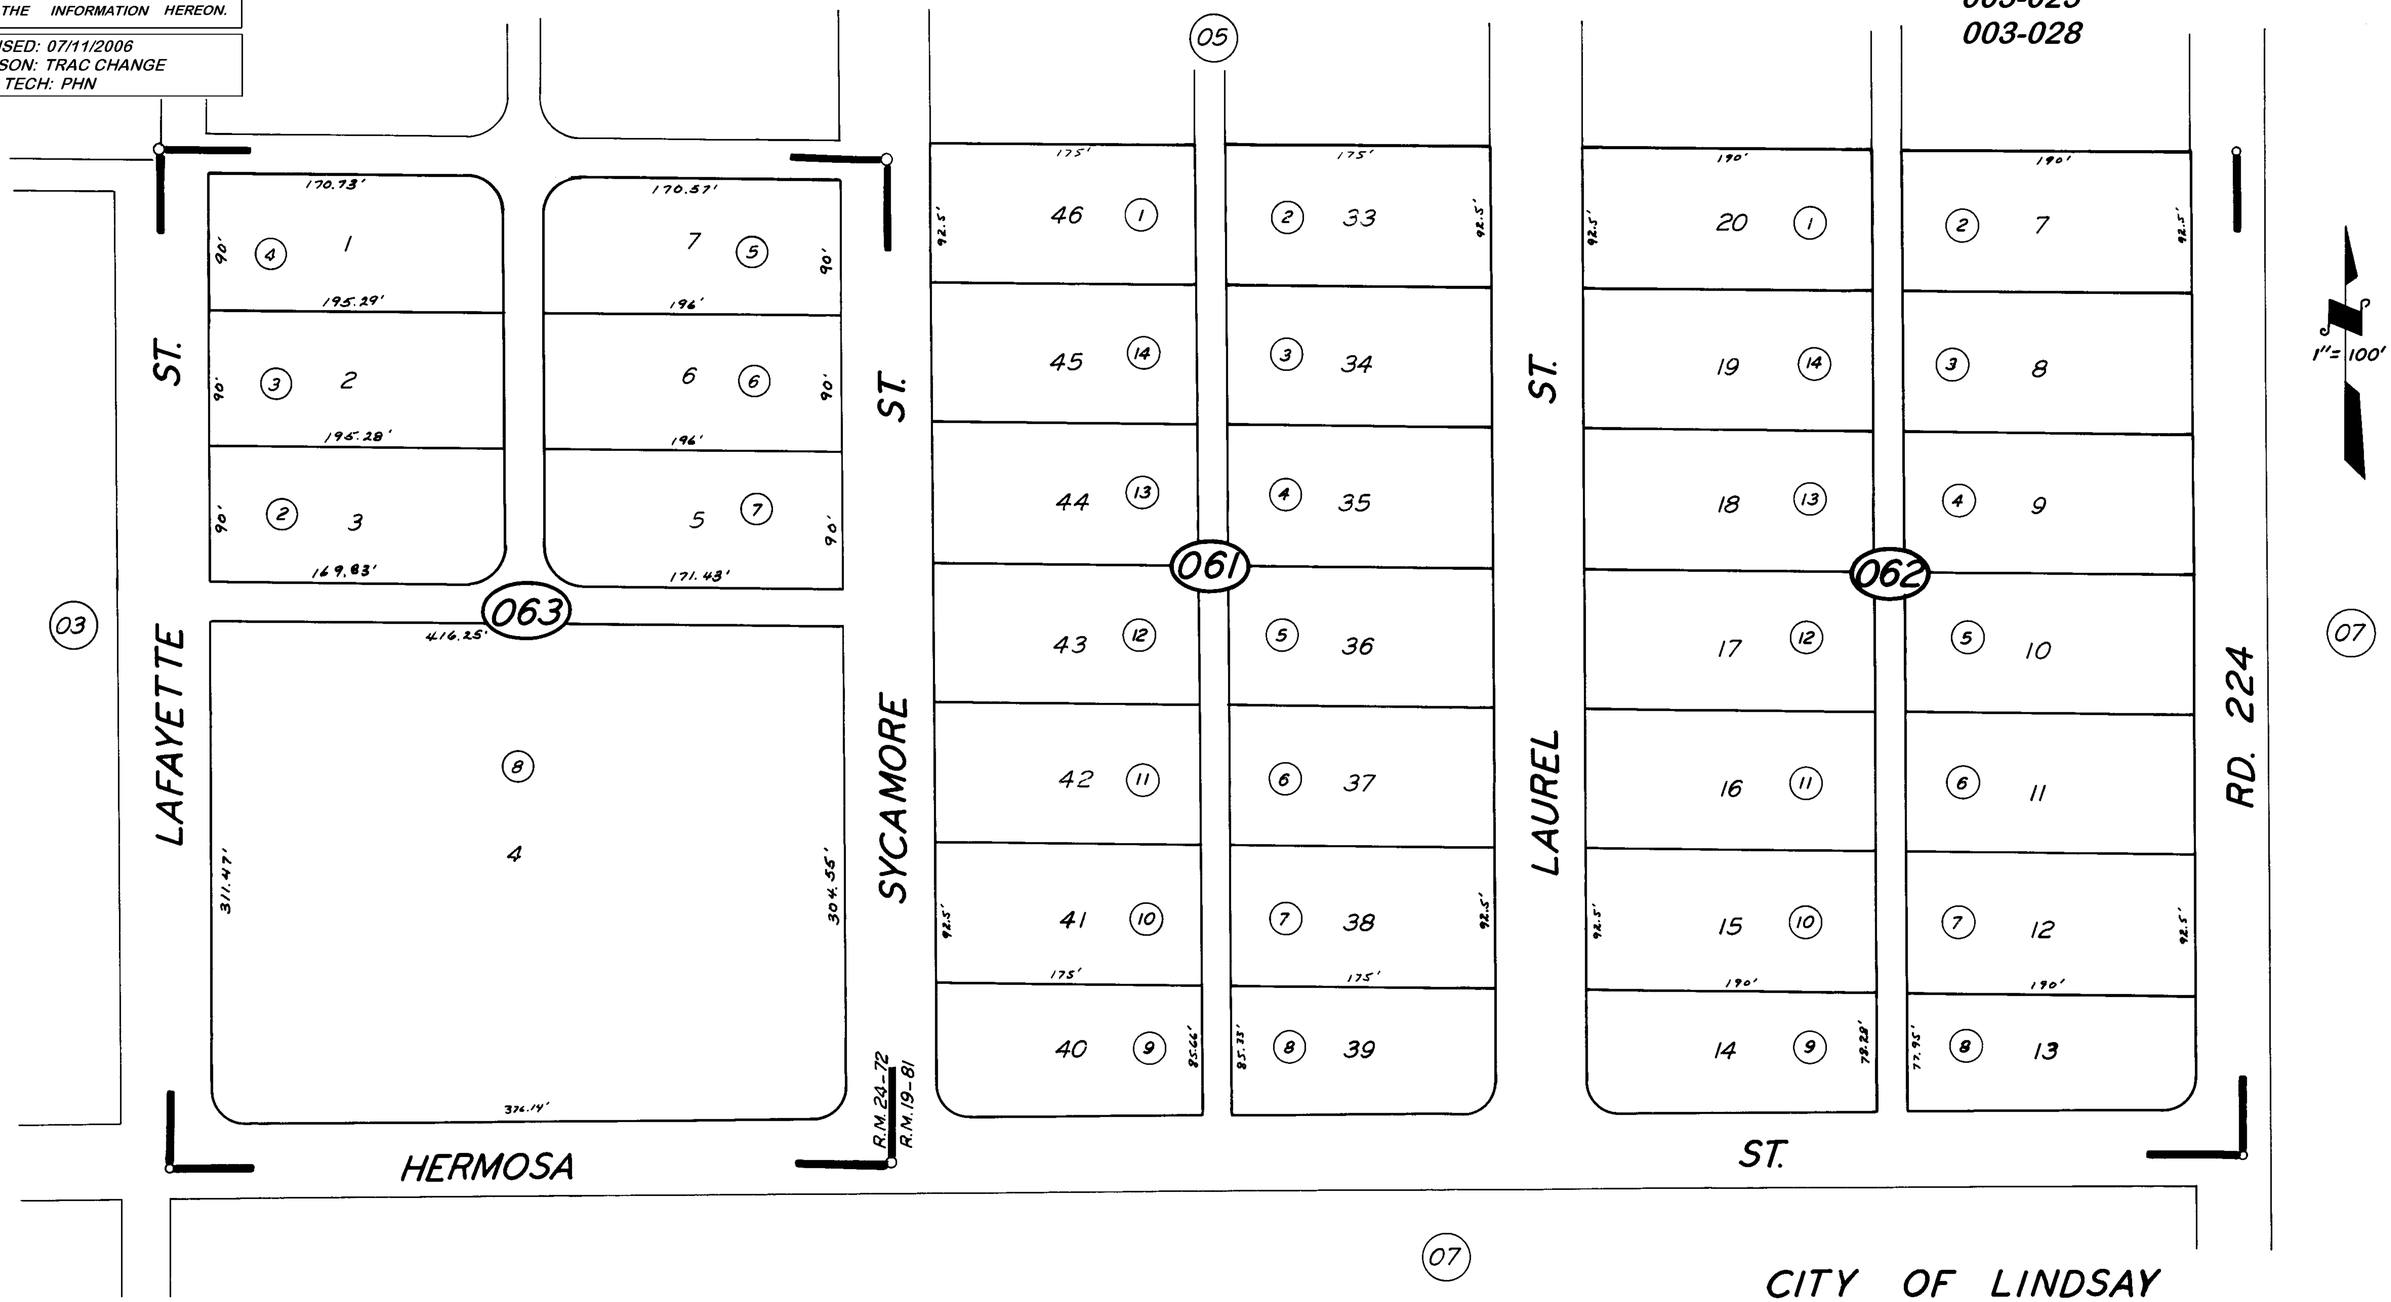


CITY OF LINDSAY

POR. TR. NO. 38
SYCAMORE SUB.

R.M. 19-81
R.M. 24-72

ASSESSOR'S MAPS BK. 206, PG. 06
COUNTY OF TULARE, CALIF.

NOTE — ASSESSOR'S BLOCK NUMBERS SHOWN IN ELLIPSES
ASSESSOR'S PARCEL NUMBERS SHOWN IN CIRCLES