S1/2 SEC.8 T.20S., R.27E., M.D.B.&M.

Tax Area Codes 206–08

003–009 108–007
003–028 108–003
003–032 003–000

DISCLAIMER

THIS MAP WAS PREPARED FOR LOCAL PROPERTY ASSESSMENT PURPOSES ONLY AND THE PARCELS SHOWN HEREON MAY NOT COMPLY WITH STATE AND LOCAL SUBDIVISION ORDINANCES, AND NO LIABILITY IS ASSUMED FOR THE USE OF THE INFORMATION SHOWN HEREON.

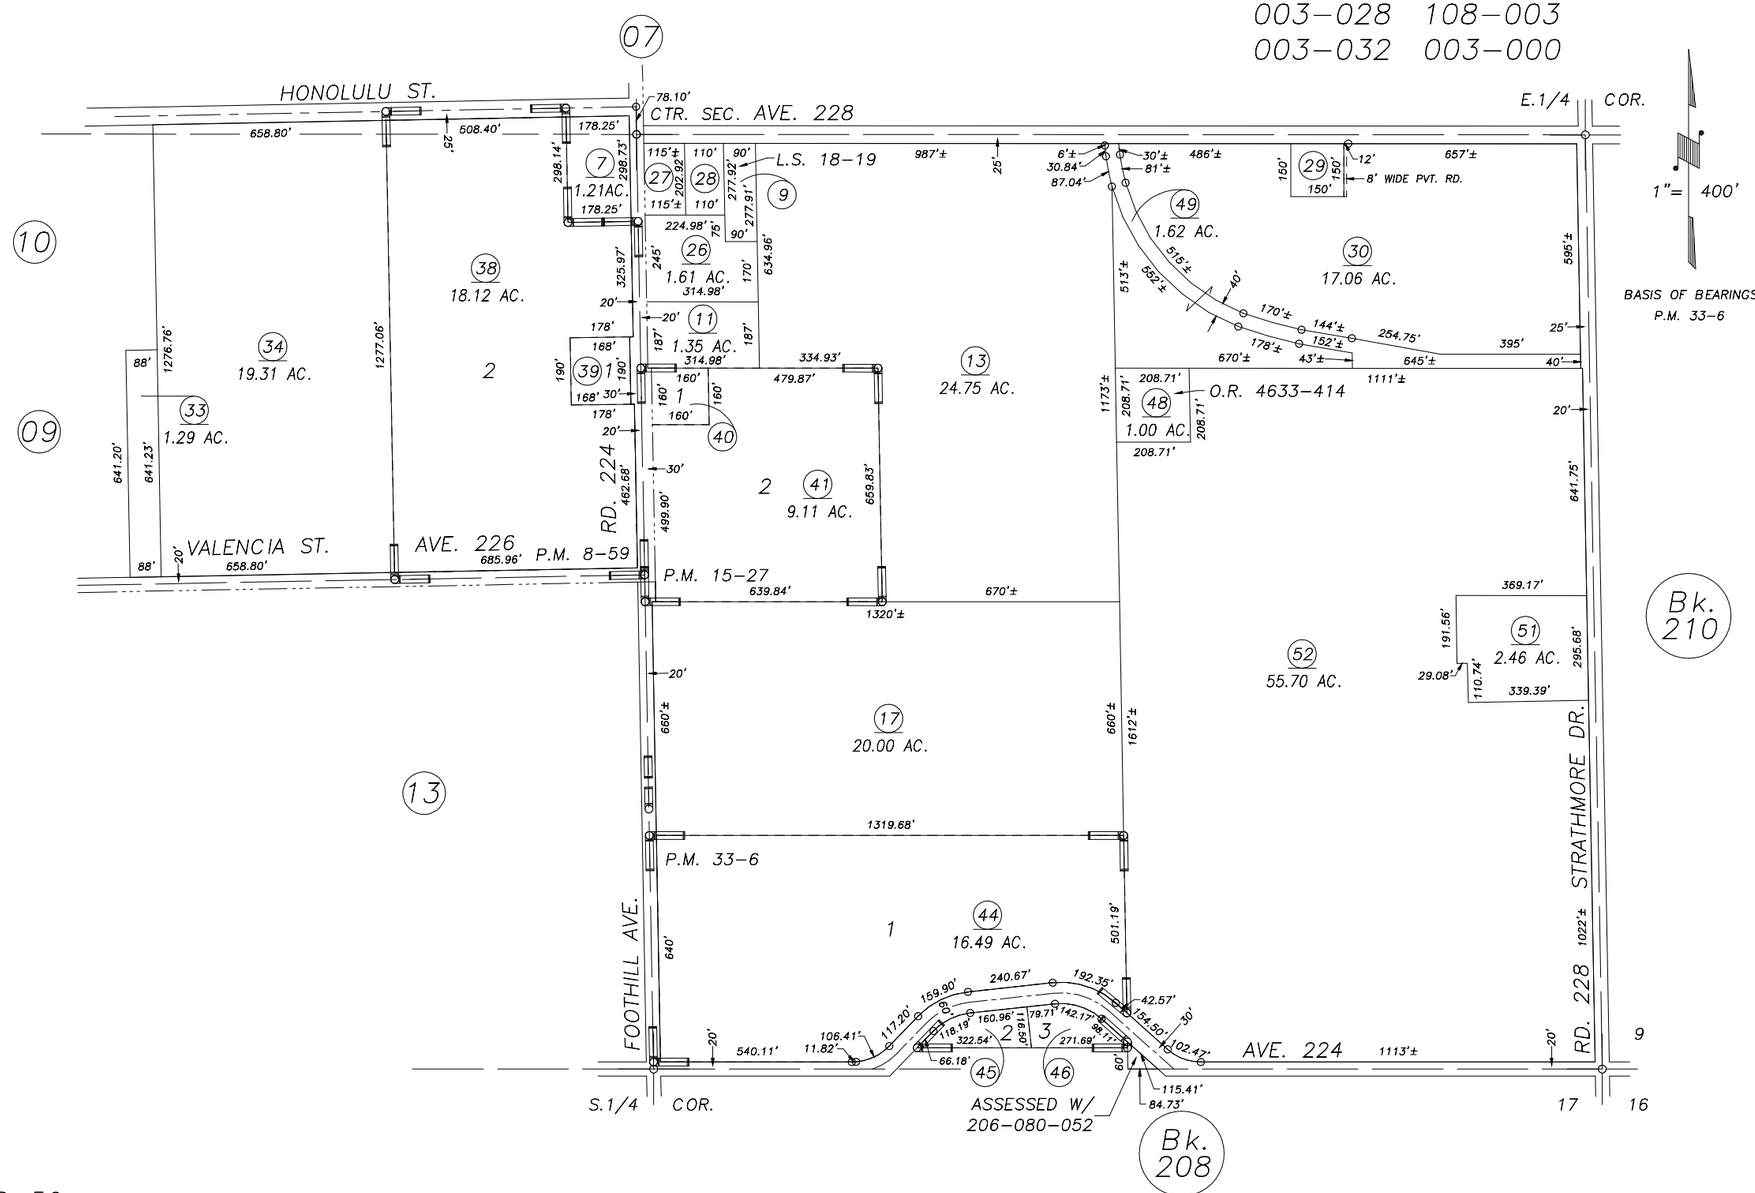

PARCEL MAP NO. 759, P.M. 8–59
PARCEL MAP NO. 1426, P.M. 15–27
PARCEL MAP NO. 3205, P.M. 33–6
L.S.I.D. SURVEY, V.4633 P.414 O.R.
RECORD OF SURVEY, L.S. 6–2
RECORD OF SURVEY, L.S. 18–19

VICINITY OF LINDSAY
ASSESSOR'S MAPS BK.206 , PG.08
COUNTY OF TULARE, CALIFORNIA, U.S.A.

NOTE: Assessor's Parcel Numbers Shown in Circles (1)
Assessor's Block Numbers Shown in Elipses (123)

REVISION	DATE	TECH
UPDATE ADJ. PAGE	04/07/2010	MLC