N 1/2 OF NW 1/4, SEC. 18, T. 20S., R. 27E., M.D.B. & M.

TAX CODE AREA 208-02

108-003

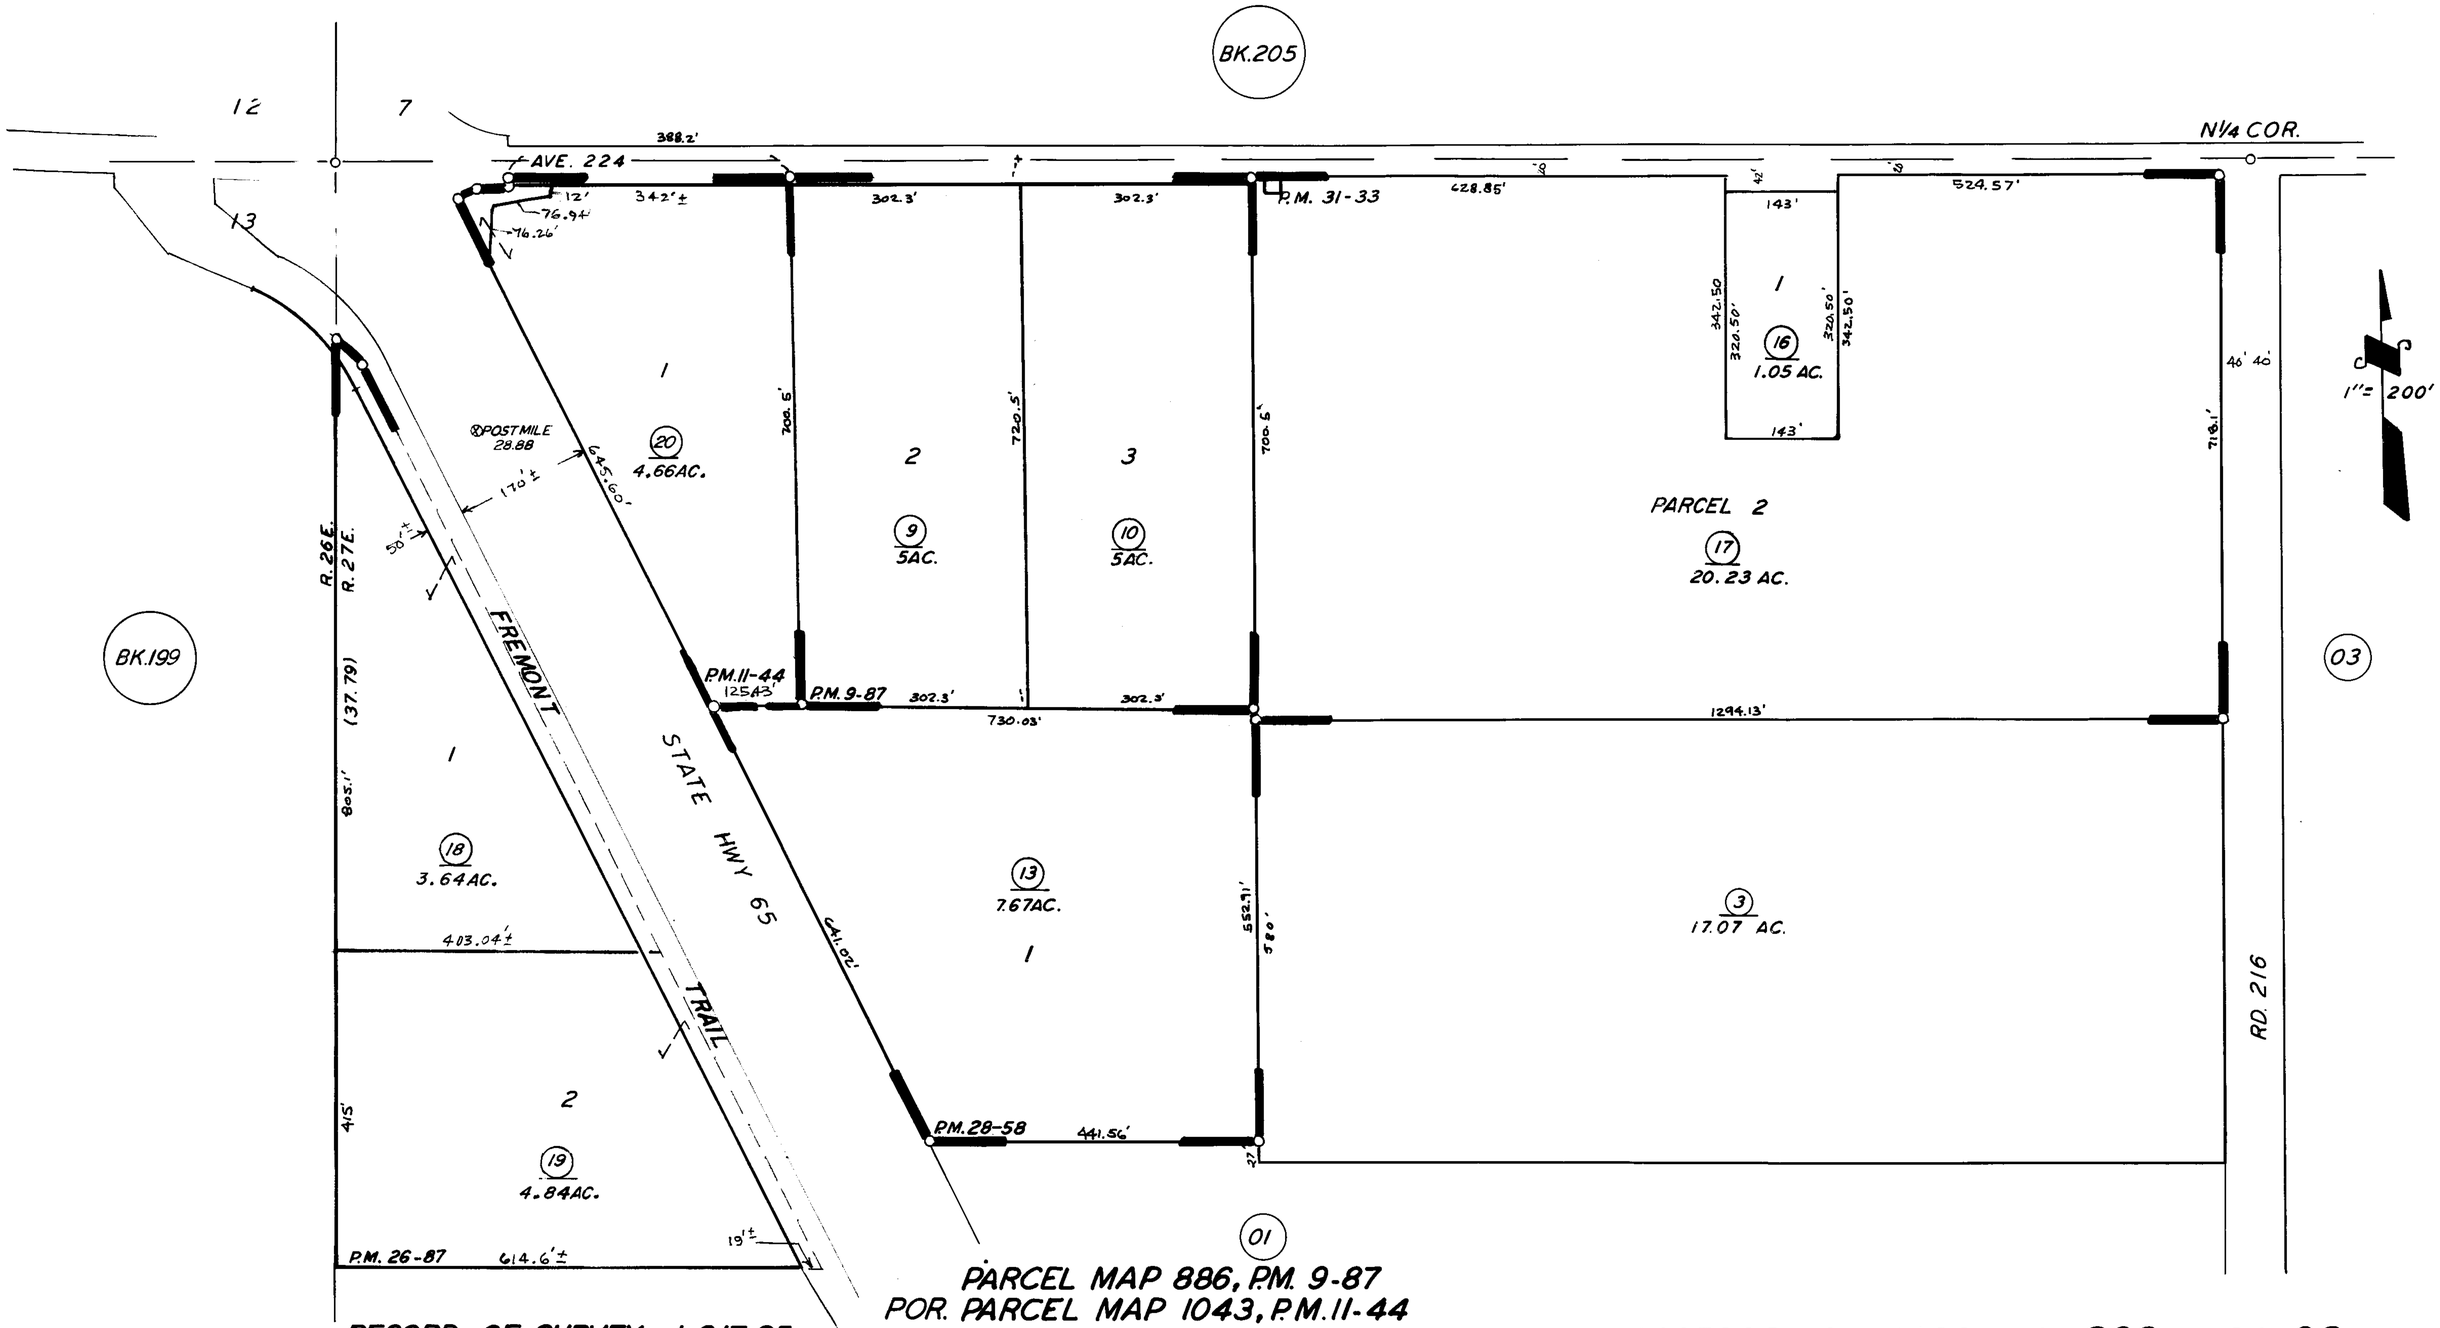

RECORD OF SURVEY, L.S 17-85
(HWY 65)

PARCEL MAP 886, P.M. 9-87
POR. PARCEL MAP 1043, P.M. 11-44
POR. PARCEL MAP 2586, P.M. 26-87
PARCEL MAP 2757, P.M. 28-58
PARCEL MAP 3032, P.M. 31-33

ASSESSOR'S MAPS BK. 208, PG. 02.

COUNTY OF TULARE, CALIF.

NOTE — ASSESSOR'S BLOCK NUMBERS SHOWN IN ELLIPSES
ASSESSOR'S PARCEL NUMBERS SHOWN IN CIRCLES