DISCLAIMER

THIS MAP WAS PREPARED FOR LOCAL PROPERTY ASSESSMENT PURPOSES ONLY. THE PARCELS SHOWN HEREON MAY NOT COMPLY WITH STATE AND LOCAL SUBDIVISION ORDINANCES. NO LIABILITY IS ASSUMED FOR THE USE OF THE INFORMATION HEREON.

REVISED: 11/03/2008
REASON: 2006-0056700
CAD TECH: JRS

S½ OF SEC. 17, T. 20 S., R. 27 E., M. D. B. & M.

TAX CODE AREA **208-11**

108-003

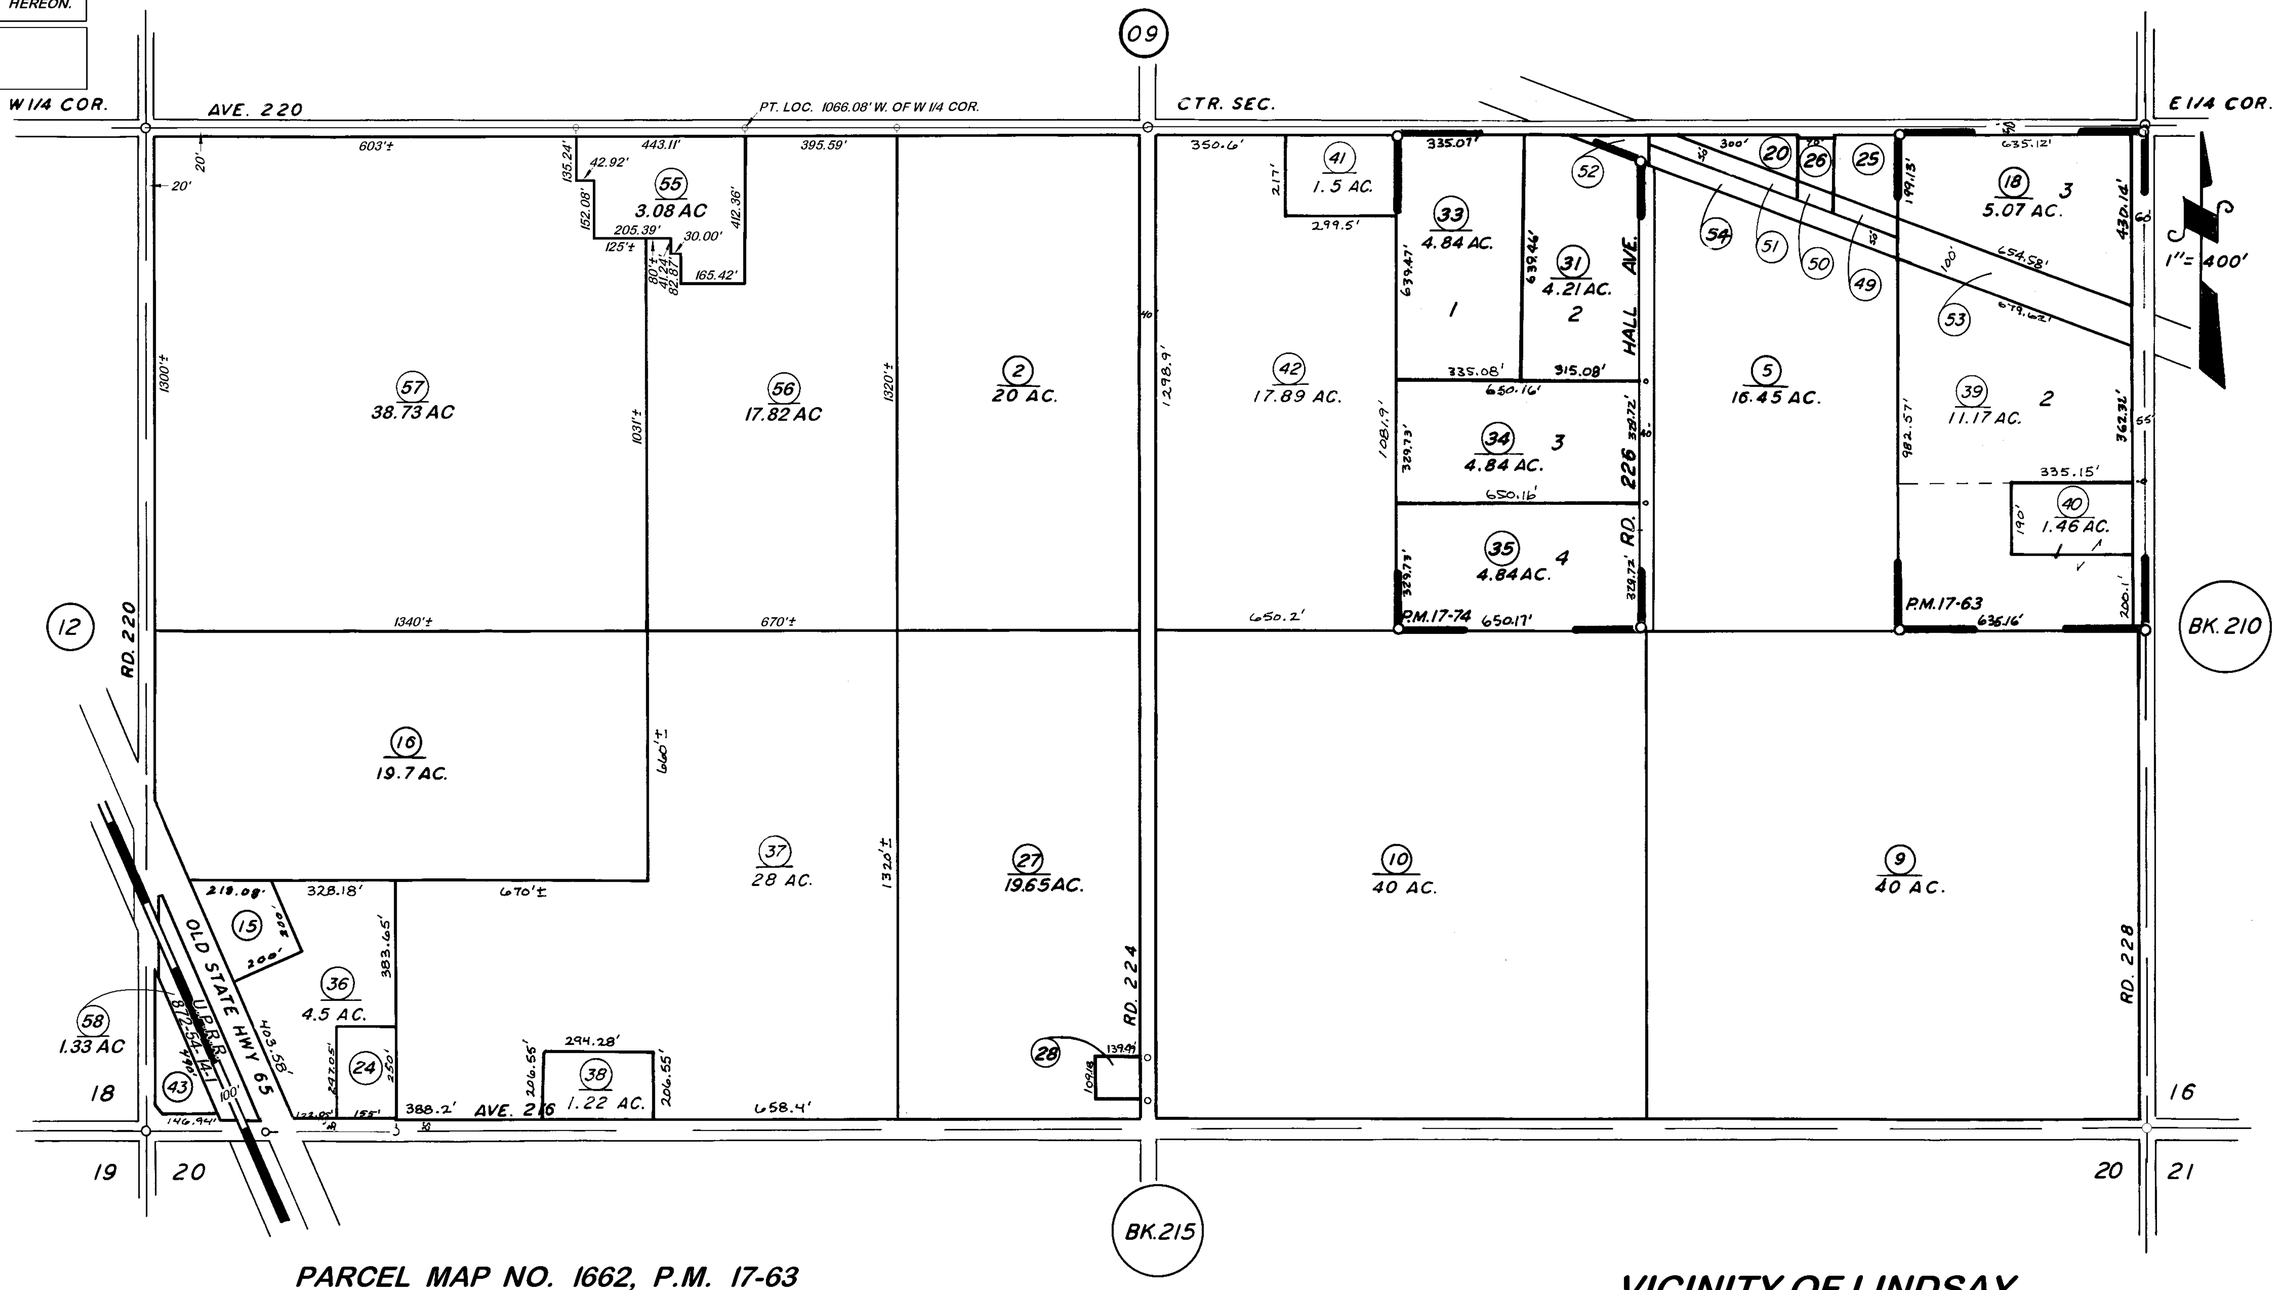

PARCEL MAP NO. 1662, P.M. 17-63
PARCEL MAP NO. 1673, P.M. 17-74

VICINITY OF LINDSAY

ASSESSOR'S MAPS BK. 208, PG. 11.
COUNTY OF TULARE, CALIF.

NOTE — ASSESSOR'S BLOCK NUMBERS SHOWN IN ELLIPSES
ASSESSOR'S PARCEL NUMBERS SHOWN IN CIRCLES