DISCLAIMER

THIS MAP WAS PREPARED FOR LOCAL PROPERTY ASSESSMENT PURPOSES ONLY. THE PARCELS SHOWN HEREON MAY NOT COMPLY WITH STATE AND LOCAL SUBDIVISION ORDINANCES. NO LIABILITY IS ASSUMED FOR THE USE OF THE INFORMATION HEREON. R & T CODE SEC. 327, 408.3, ETC.

REVISED: 10/21/2014
REASON: 2014-0049902
CAD TECH: ARP

S. 1/2 OF SEC. 14, T. 20 S., R. 27 E., M. D. B. & M.

TAX CODE AREA 210-16
139-006
139-010

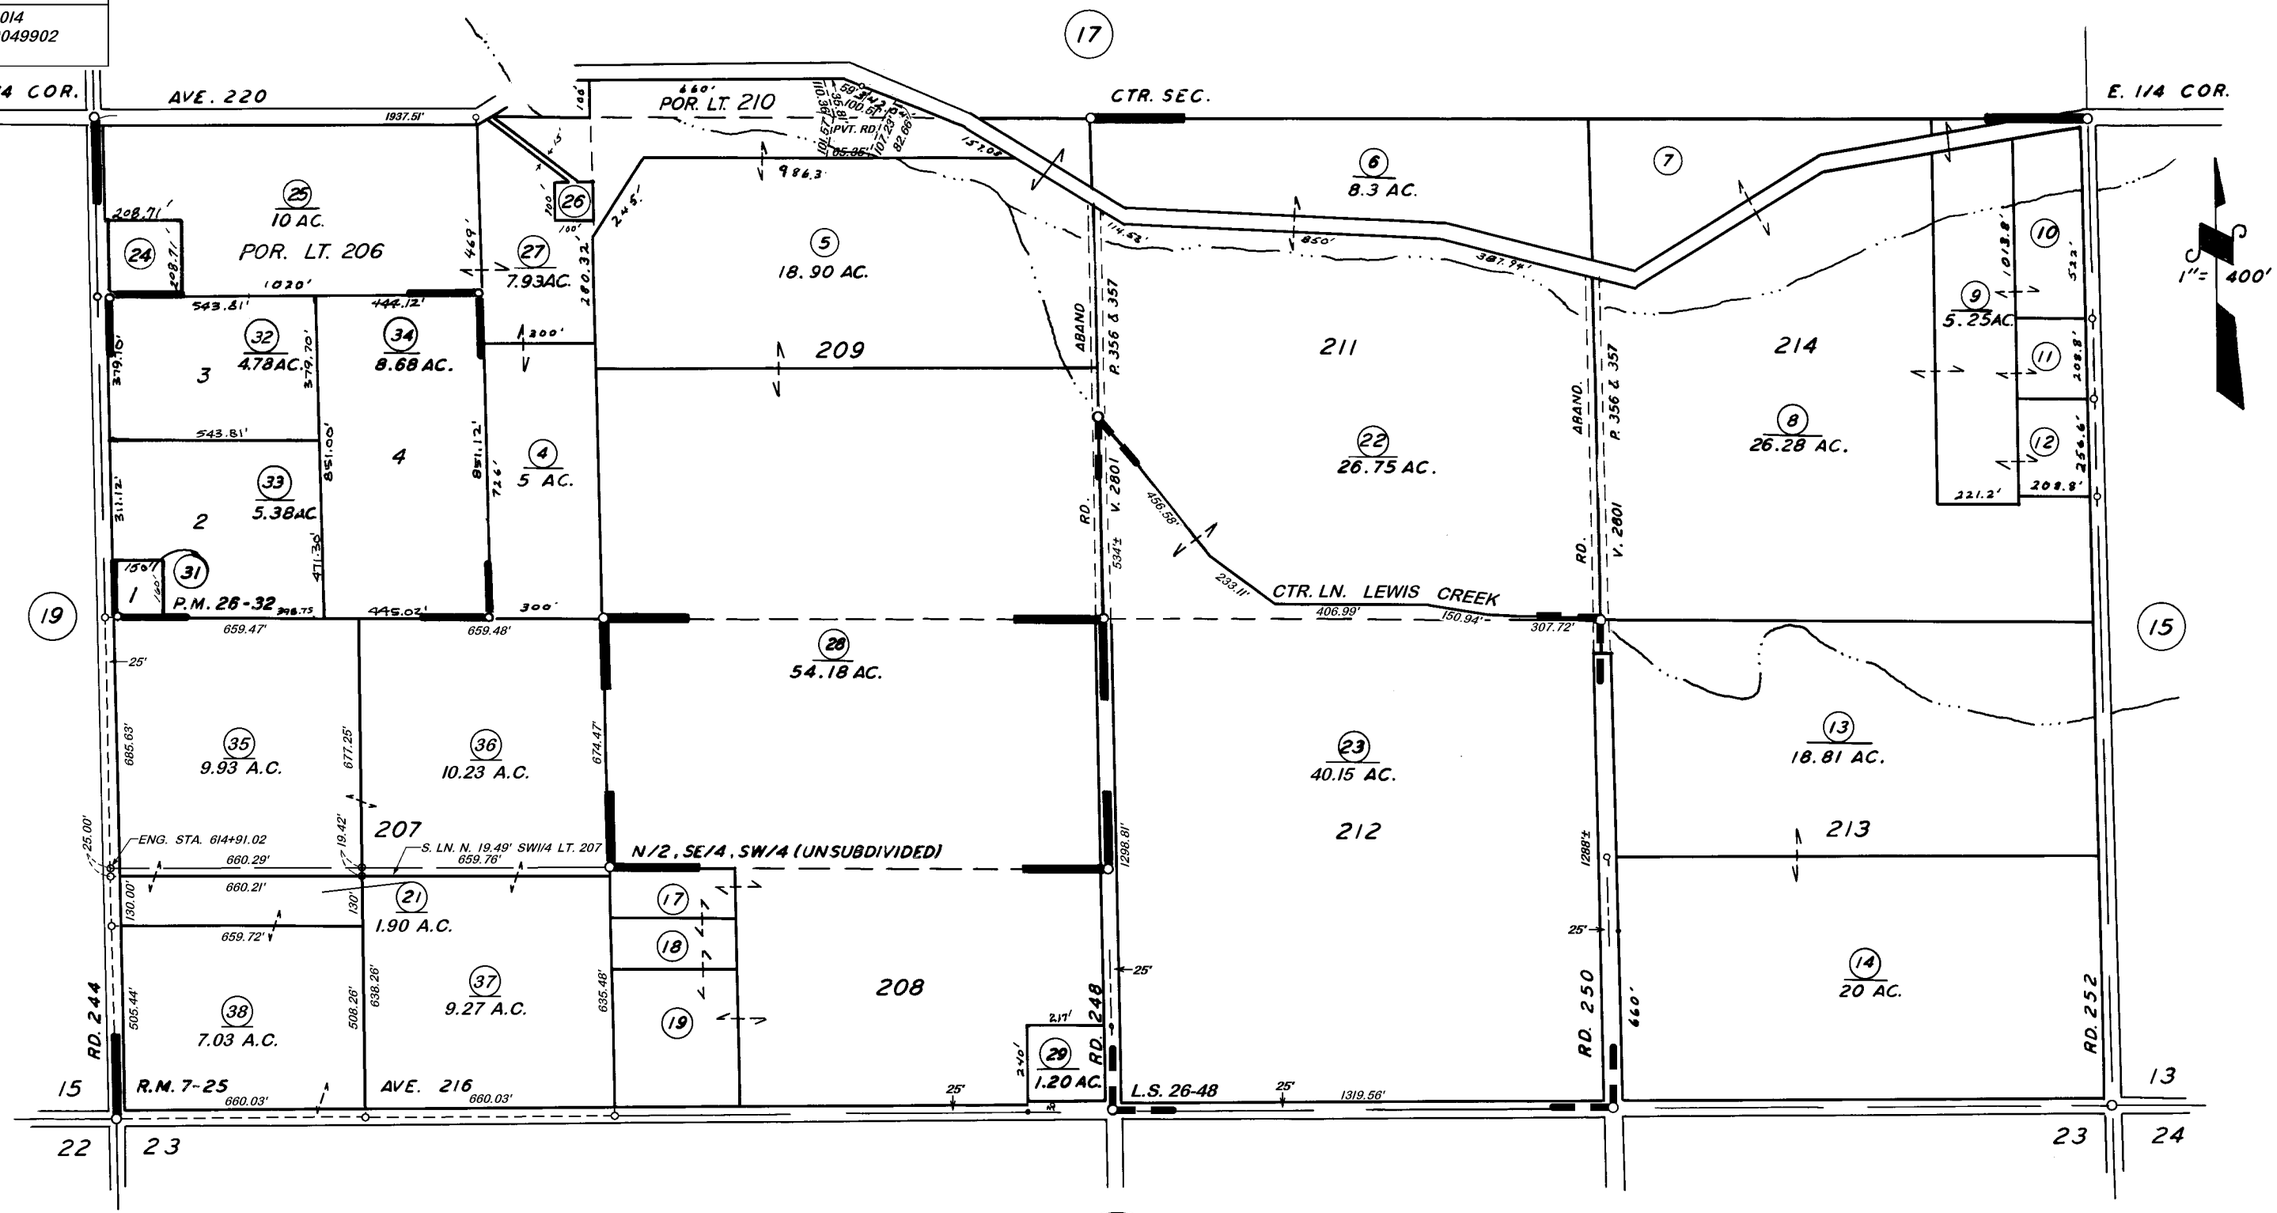

BK.216

POR. EL MIRADOR ORANGE TRACT, R.M. 7-25
PARCEL MAP 2531, P.M. 26-32
RECORD OF SURVEY, L.S. 26-48

VICINITY OF LINDSAY
ASSESSOR'S MAPS BK. 210, PG. 16.
COUNTY OF TULARE, CALIF.

NOTE — ASSESSOR'S BLOCK NUMBERS SHOWN IN ELLIPSES
ASSESSOR'S PARCEL NUMBERS SHOWN IN CIRCLES