DISCLAIMER

THIS MAP WAS PREPARED FOR LOCAL PROPERTY ASSESSMENT PURPOSES ONLY AND THE PARCELS SHOWN HEREON MAY NOT COMPLY WITH STATE AND LOCAL SUBDIVISION ORDINANCES, AND NO LIABILITY IS ASSUMED FOR THE USE OF THE INFORMATION SHOWN HEREON. R & T CODE SEC. 327, 408.3, ETC.

N1/2 SEC.35, T.20S., R.26E., M.D.B.& M.

Tax Area Code 214–17
141–007
141–014

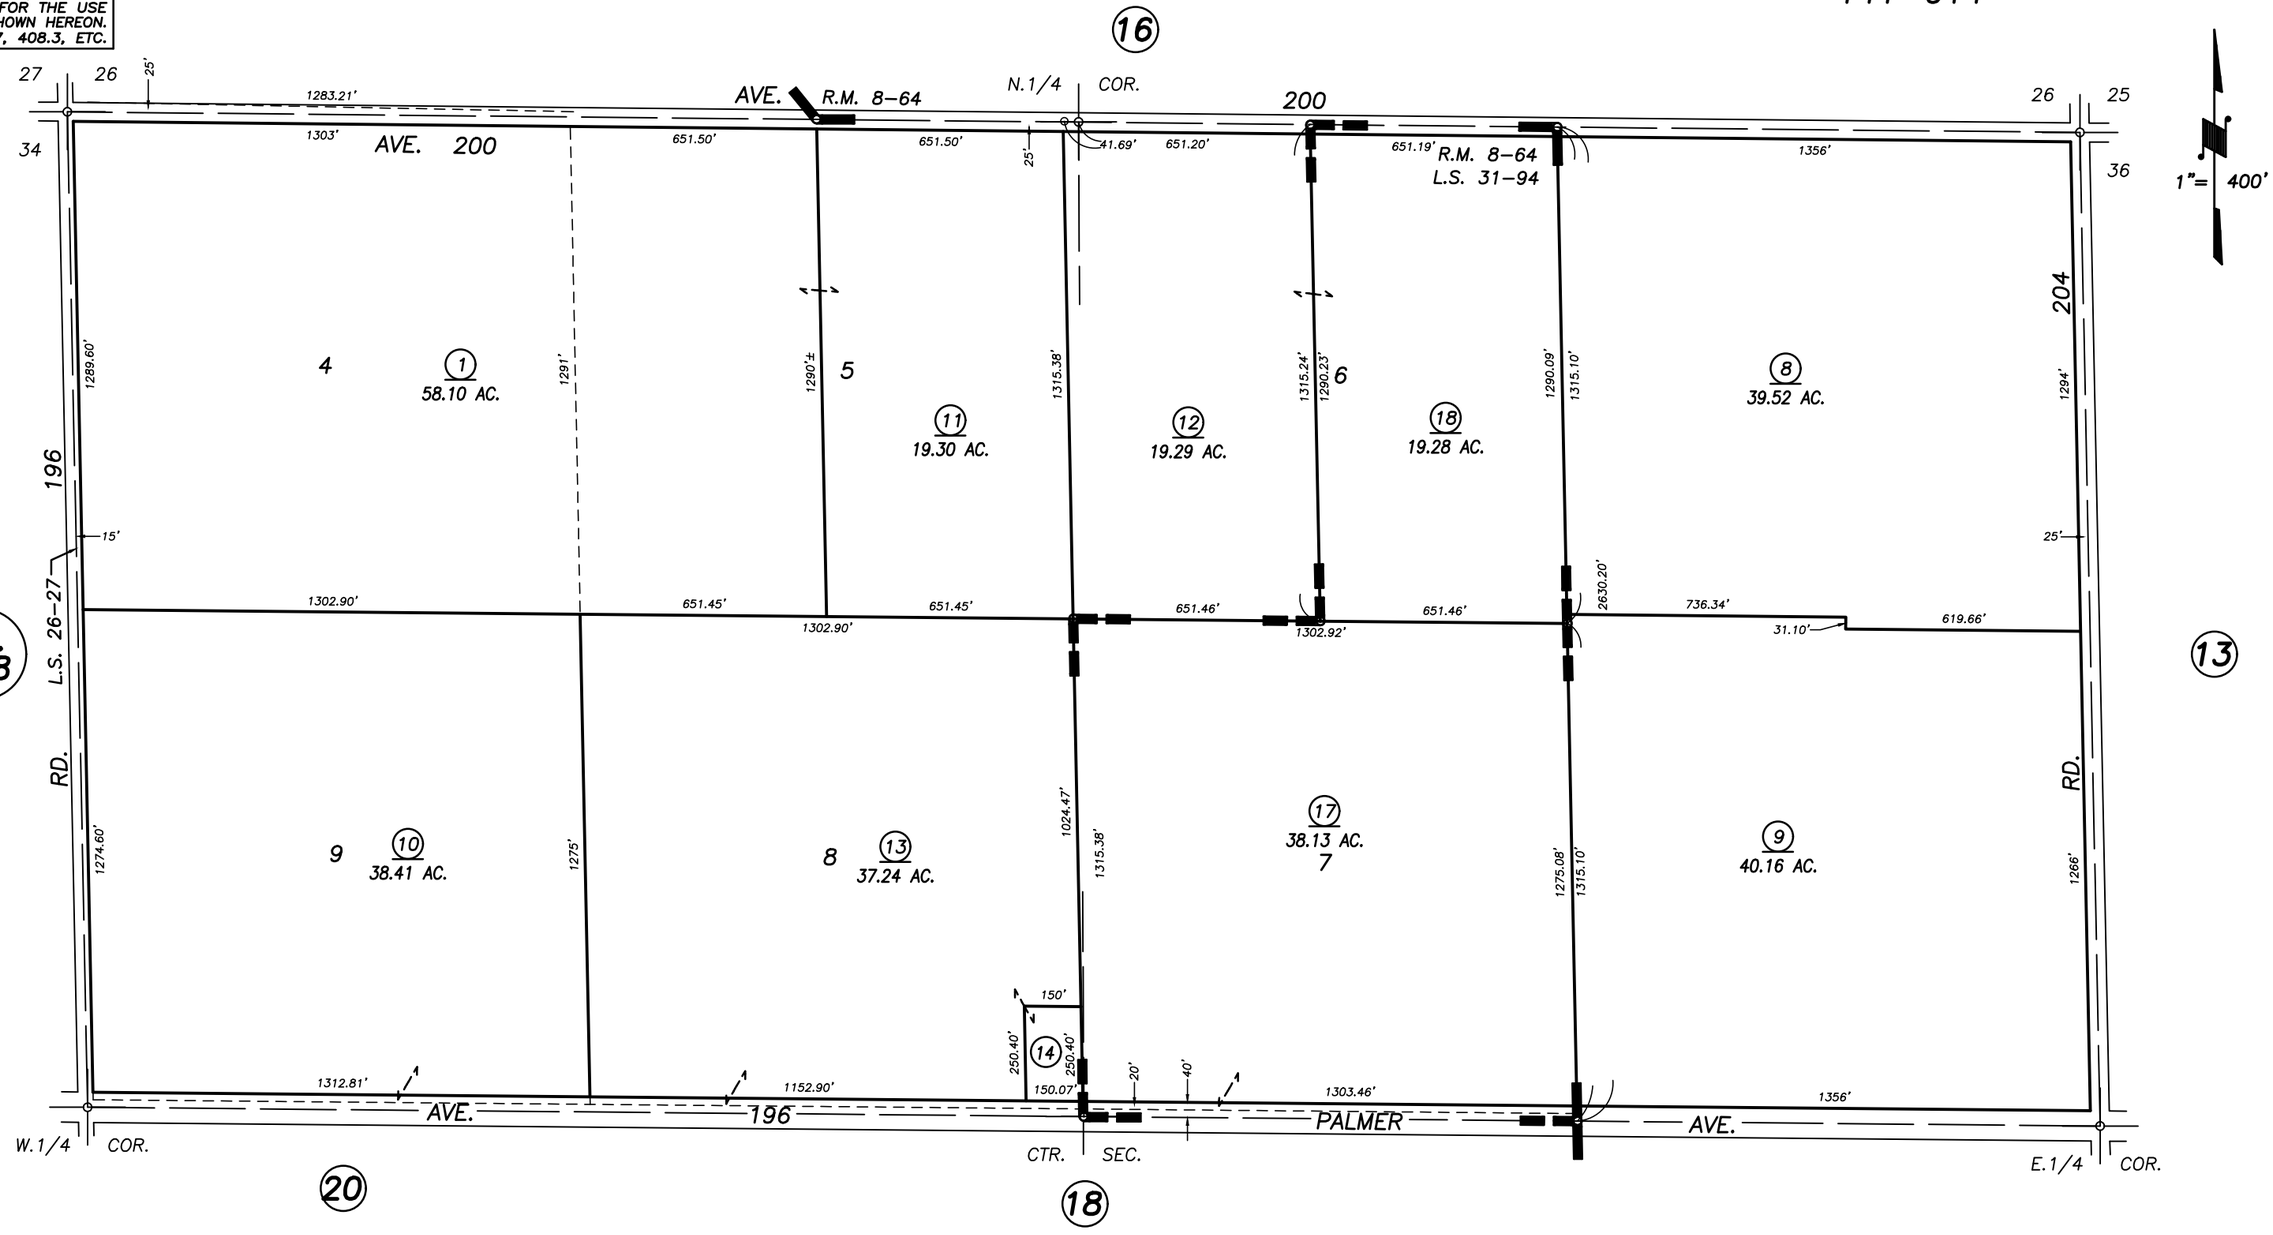

POR. RIVERVIEW TR., R.M. 8–64
POR. RECORD OF SURVEY, L.S. 1–60 (ALL SEC. 35)
POR. RECORD OF SURVEY, L.S. 26–27 (E. LN. SEC. 35)
RECORD OF SURVEY, L.S. 31–94

VICINITY OF PLAINVIEW
ASSESSOR'S MAPS BK. 214 , PG. 17
COUNTY OF TULARE, CALIFORNIA, U.S.A.

NOTE: Assessor's Parcel Numbers Shown in Circles (1) Assessor's Block Numbers Shown in Elipses (123)

2013–0011854	5/16/2016	NFL
REVISION	DATE	TECH