S/2 SEC. 21, T.20S., R.27E., M.D.B.&M.

Tax Area Codes 215–02
139–006

DISCLAIMER

THIS MAP WAS PREPARED FOR LOCAL PROPERTY ASSESSMENT PURPOSES ONLY AND THE PARCELS SHOWN HEREON MAY NOT COMPLY WITH STATE AND LOCAL SUBDIVISION ORDINANCES, AND NO LIABILITY IS ASSUMED FOR THE USE OF THE INFORMATION SHOWN HEREON. R & T CODE SEC. 327, 408.3, ETC.

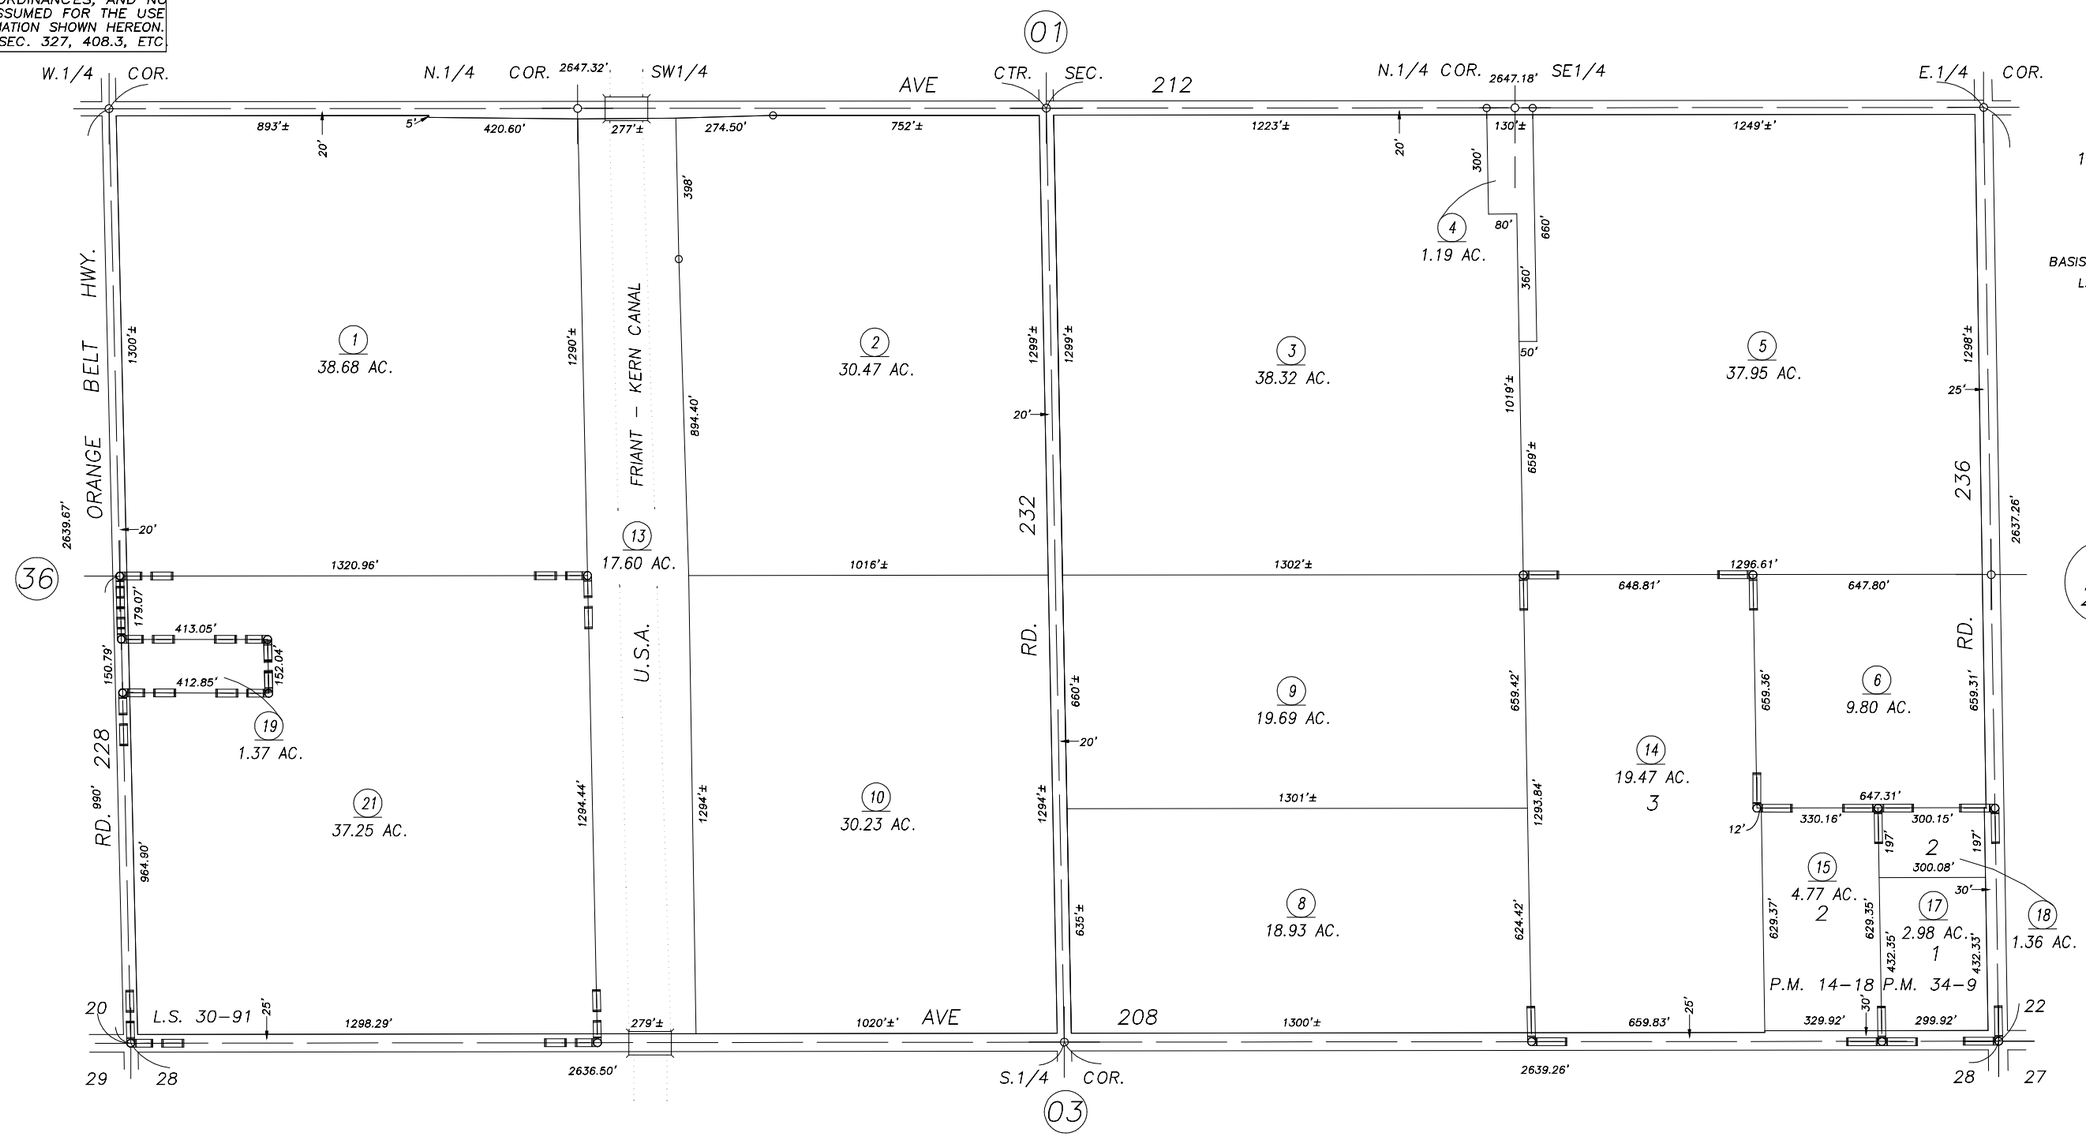

PARCEL MAP 1317, P.M. 14–18
PARCEL MAP 3307, P.M. 34–9
RECORD OF SURVEY, L.S. 30–91

VICINITY OF STRATHMORE
ASSESSOR'S MAPS BK.215 , PG.02
COUNTY OF TULARE, CALIFORNIA, U.S.A.

NOTE: Assessor's Parcel Numbers Shown in Circles (1)
Assessor's Block Numbers Shown in Elipses (123)

REVISION	DATE	TECH
2011–0012966	04/22/2015	NFL