DISCLAIMER

THIS MAP WAS PREPARED FOR LOCAL PROPERTY ASSESSMENT PURPOSES ONLY. THE PARCELS SHOWN HEREON MAY NOT COMPLY WITH STATE AND LOCAL SUBDIVISION ORDINANCES. NO LIABILITY IS ASSUMED FOR THE USE OF THE INFORMATION HEREON.

REVISED: 01/28/2014
REASON: ADJ. PG. UPDATE
CAD TECH: LLB

S1/2 OF NE1/4 OF SW1/4 SEC. 33, T.20S., R.27E., M.D.B.&M.

TAX CODE AREA **215-15**
139-001
139-008

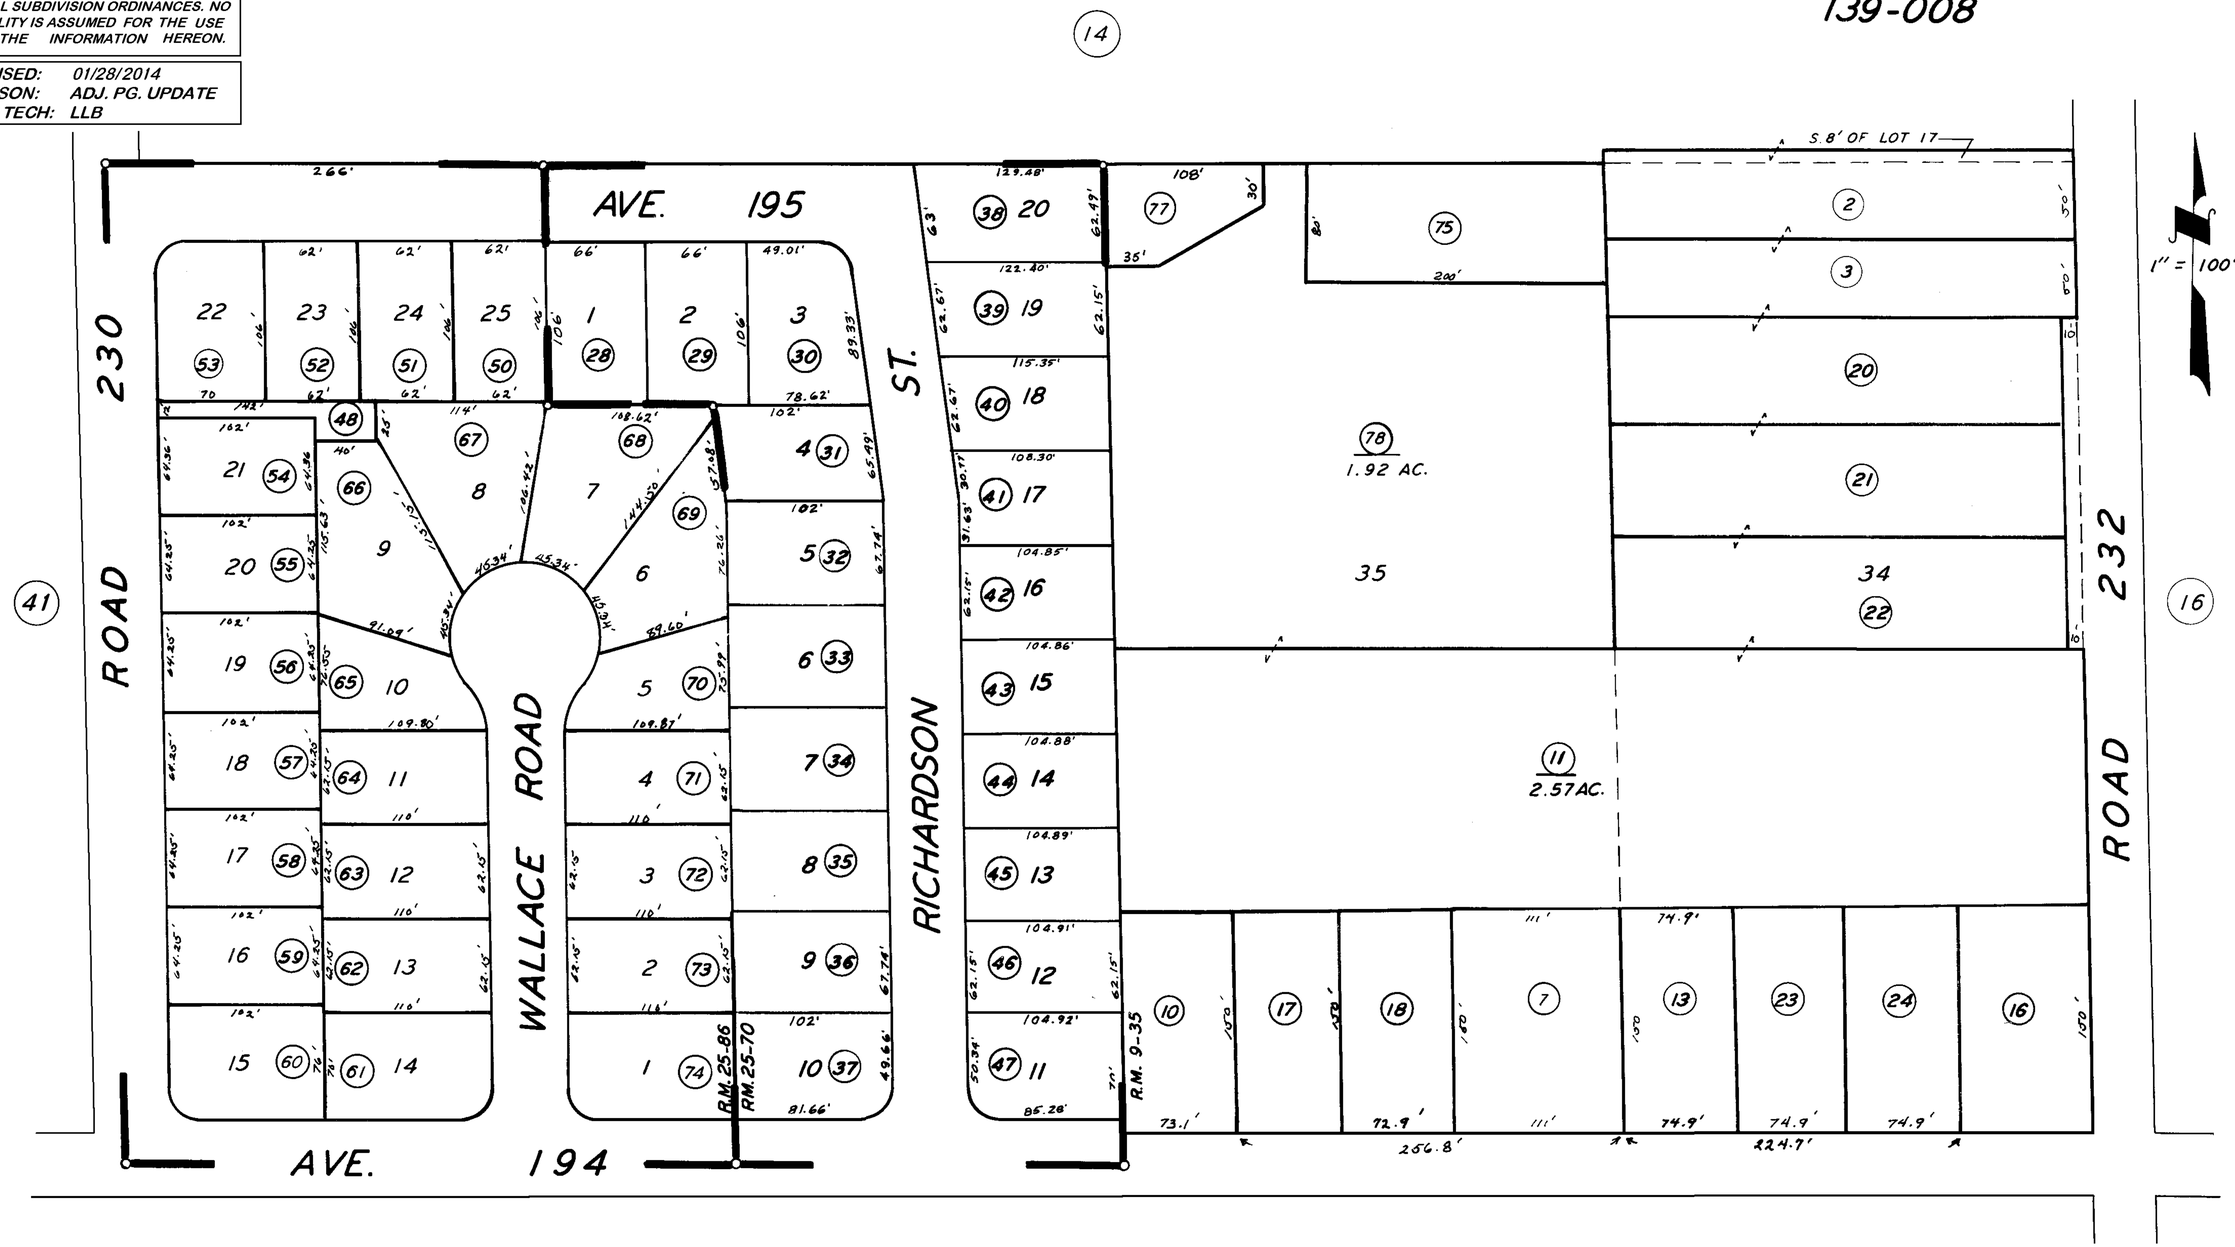

POR. STRATHMORE COL. R.M. 9-35
TRACT 518 R.M. 25-70
TRACT NO. 518 UNIT 2 R.M. 25-86

VICINITY OF STRATHMORE
ASSESSOR'S MAPS BK. 215, PG. 15.
COUNTY OF TULARE, CALIF.

NOTE — ASSESSOR'S BLOCK NUMBERS SHOWN IN ELLIPSES
ASSESSOR'S PARCEL NUMBERS SHOWN IN CIRCLES